



HAVLÍČKOVO NÁMĚSTÍ, Švermov



ENTRANCES



POSITION OF
CURRENT TREES



POSITION OF
PLANTED TREES

SCALE 1:200



SCALE 1:200



AQUILEGIA



PENNISETUM




ASTER




CAREX



IRIS

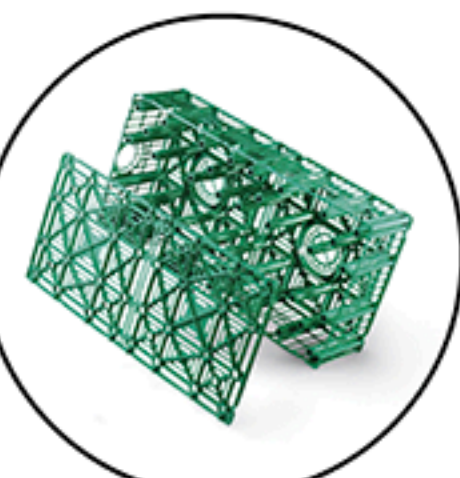

STORMBOX
UNIT

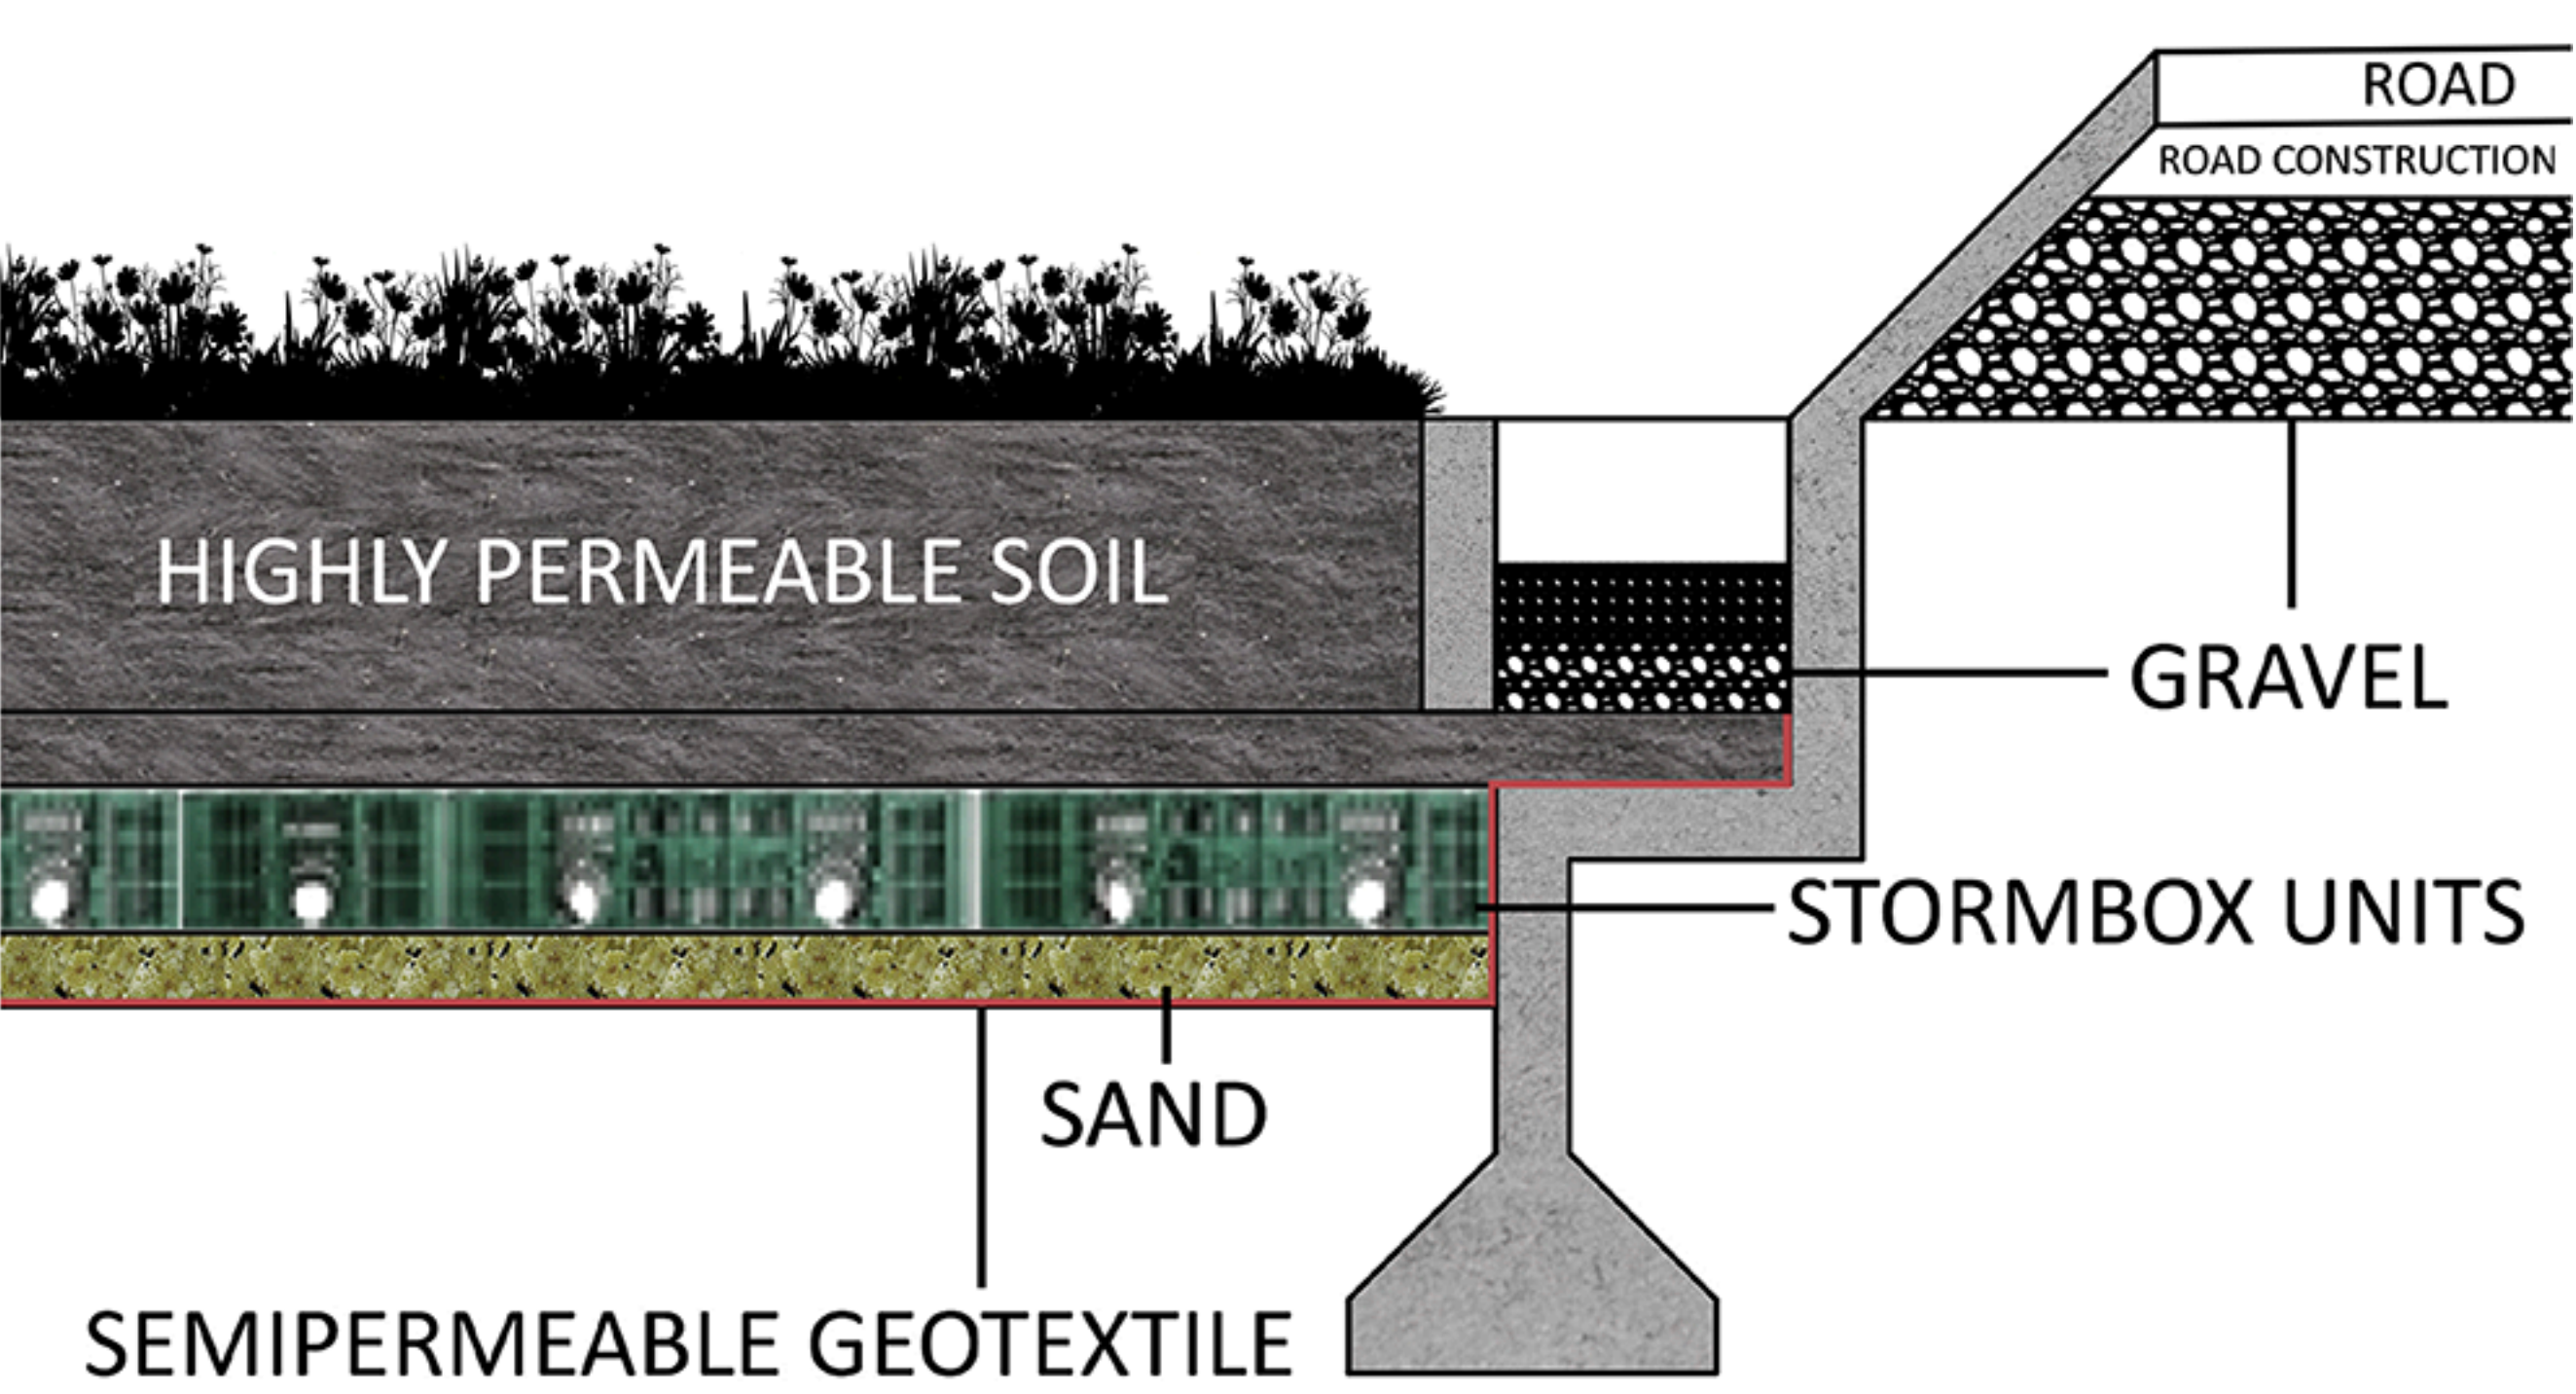

INFILTRATION SYSTEM

SCALE 1:10



LAMP

SCALE 1:400

ATELIER REHWALDT
KLADNO, ŠVERMOV

JAN VALÁŠEK
[AT2K] LS 2019-2020