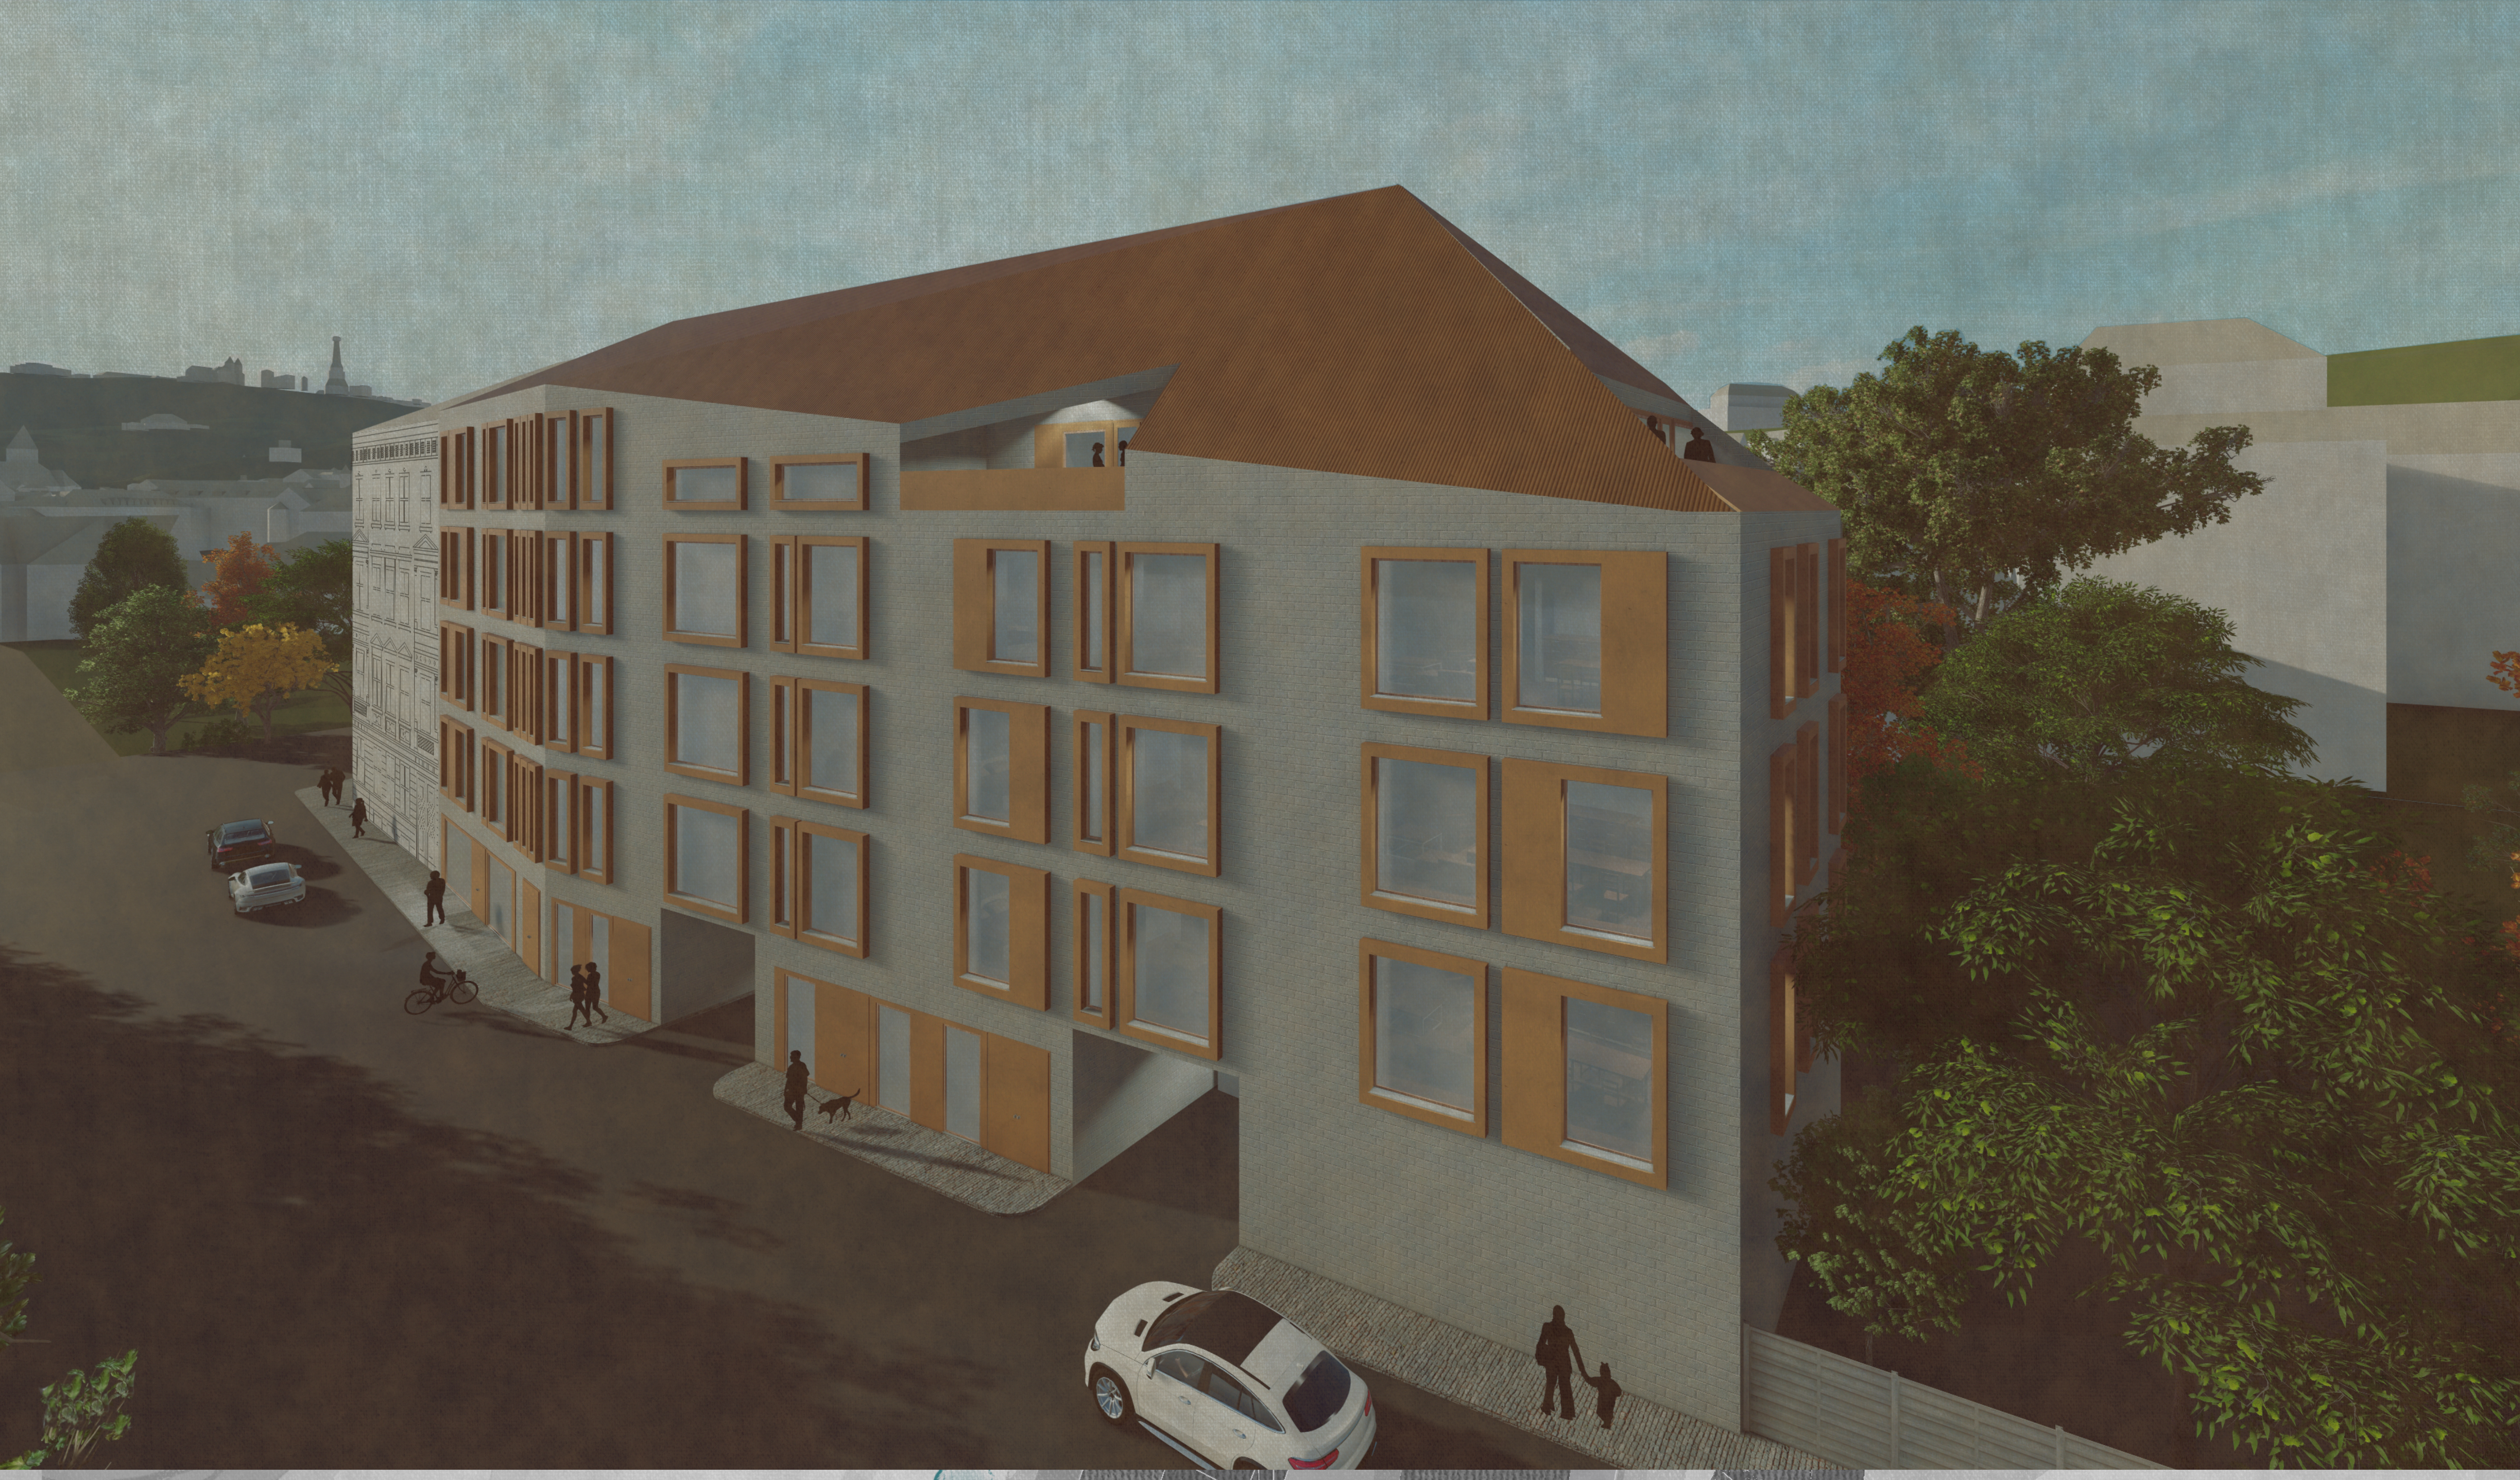

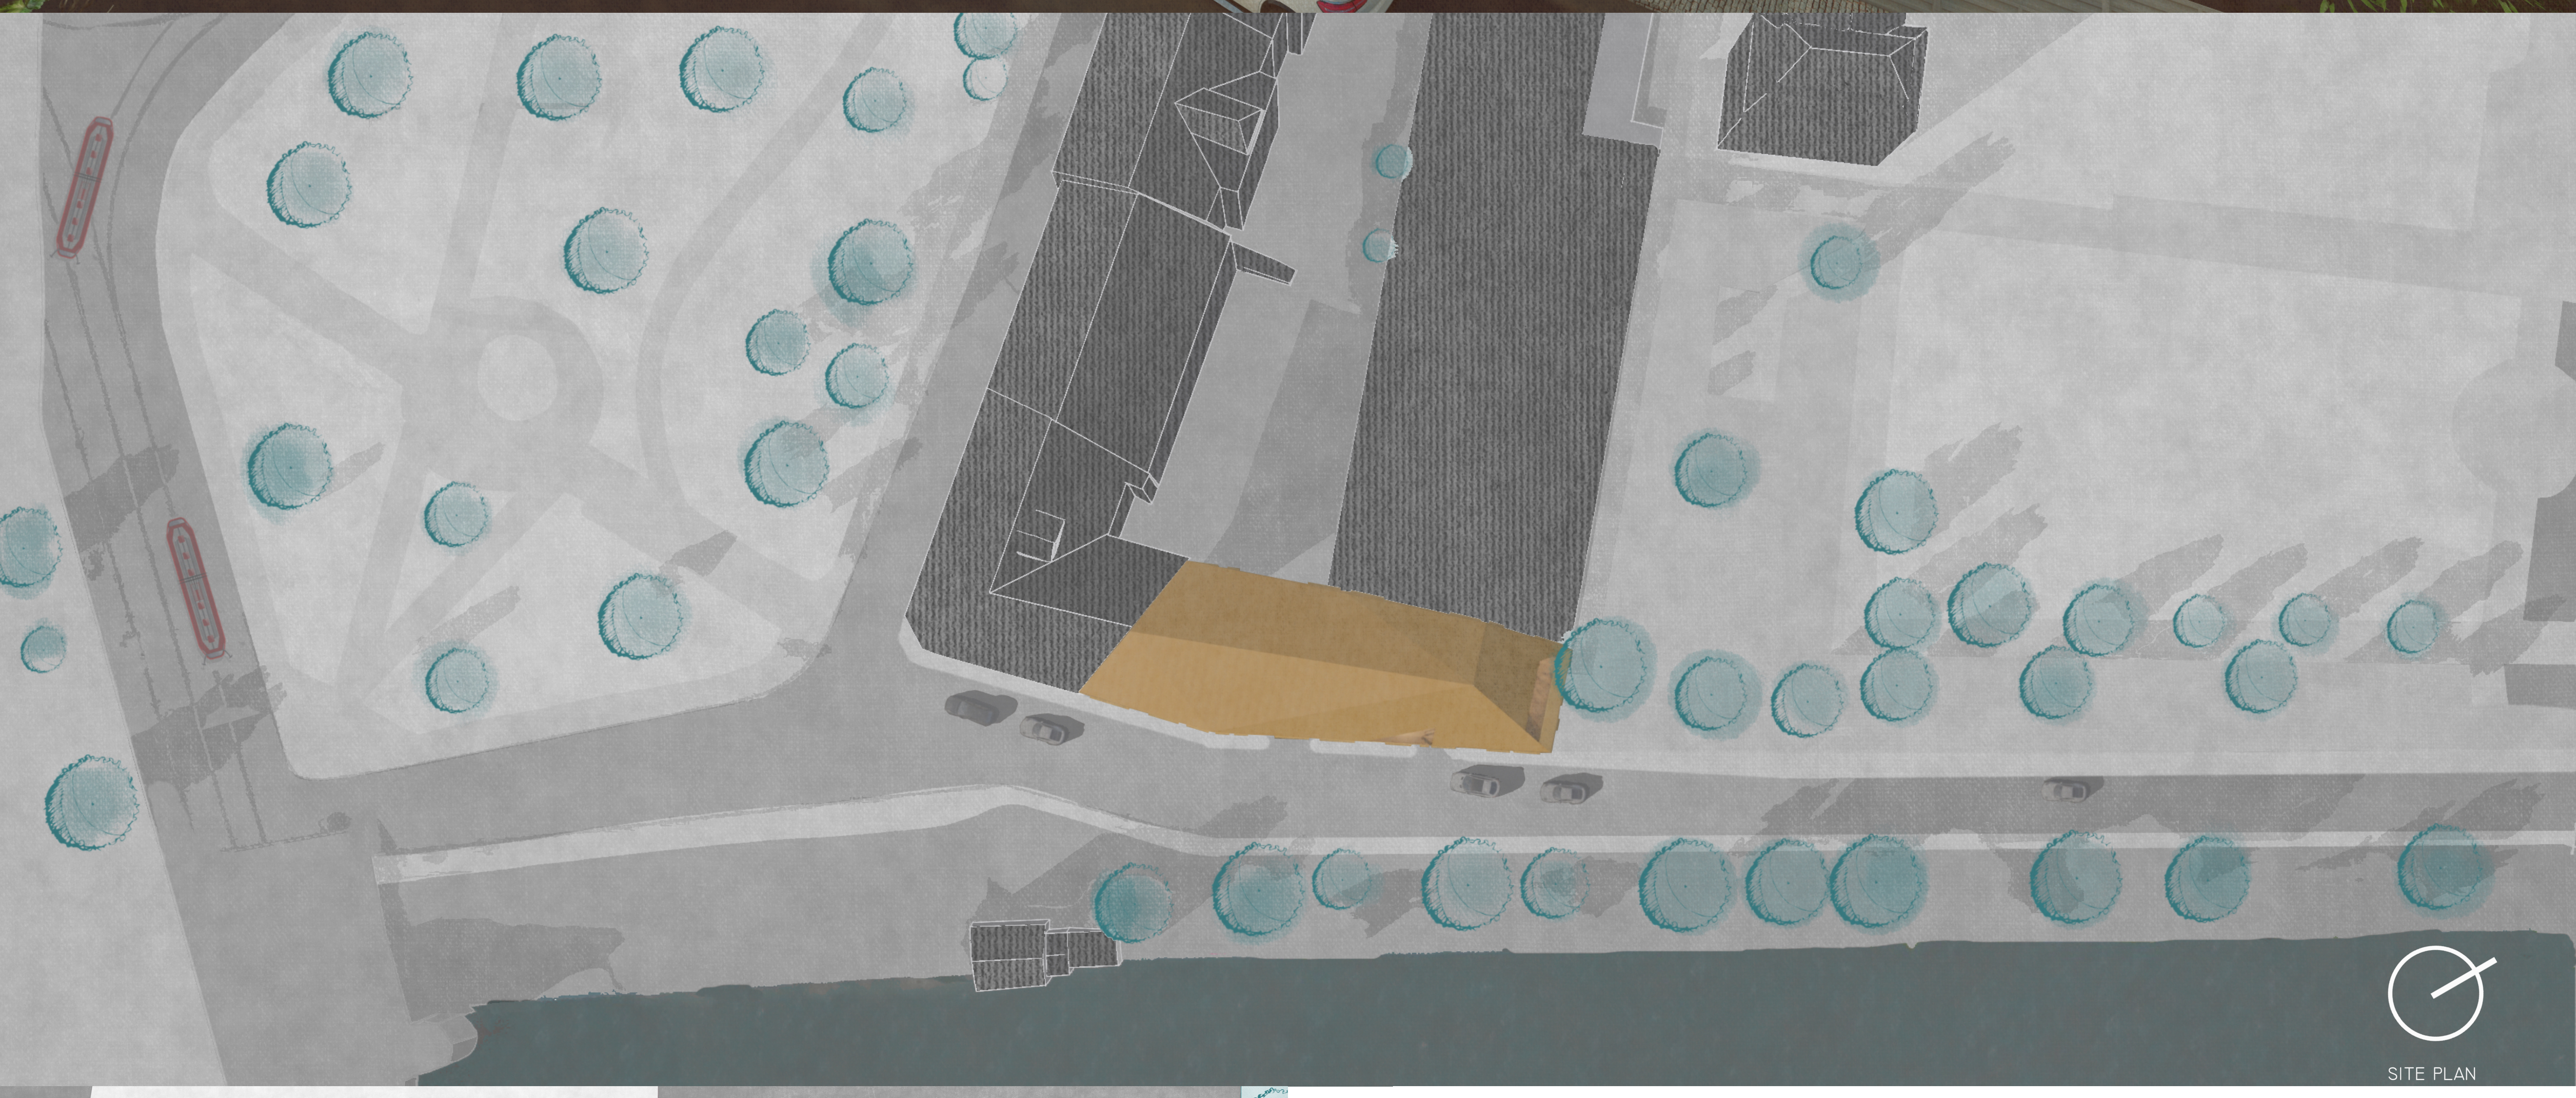

SITE PLAN

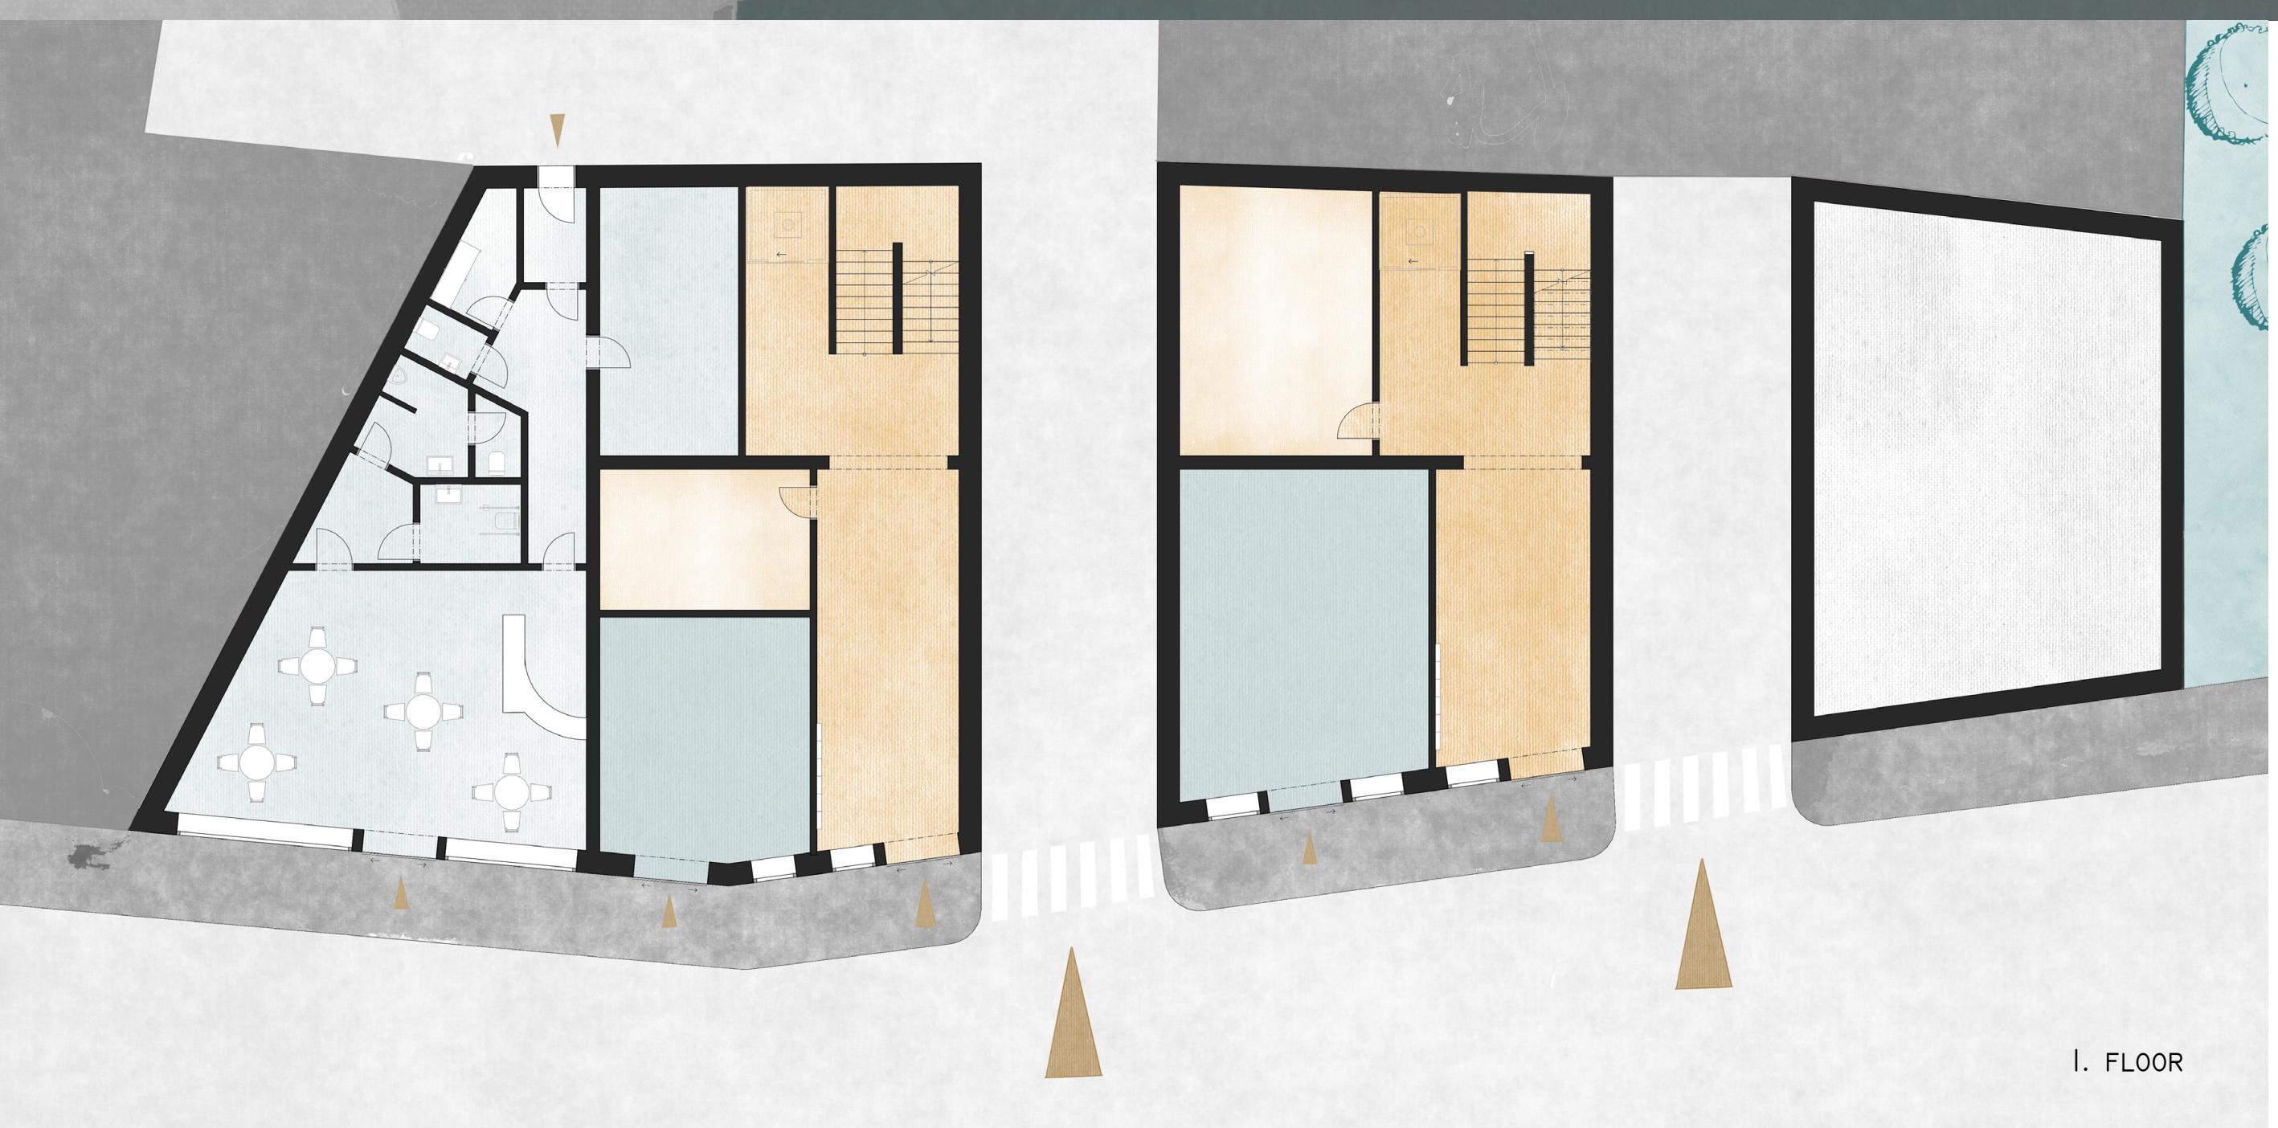

I. FLOOR

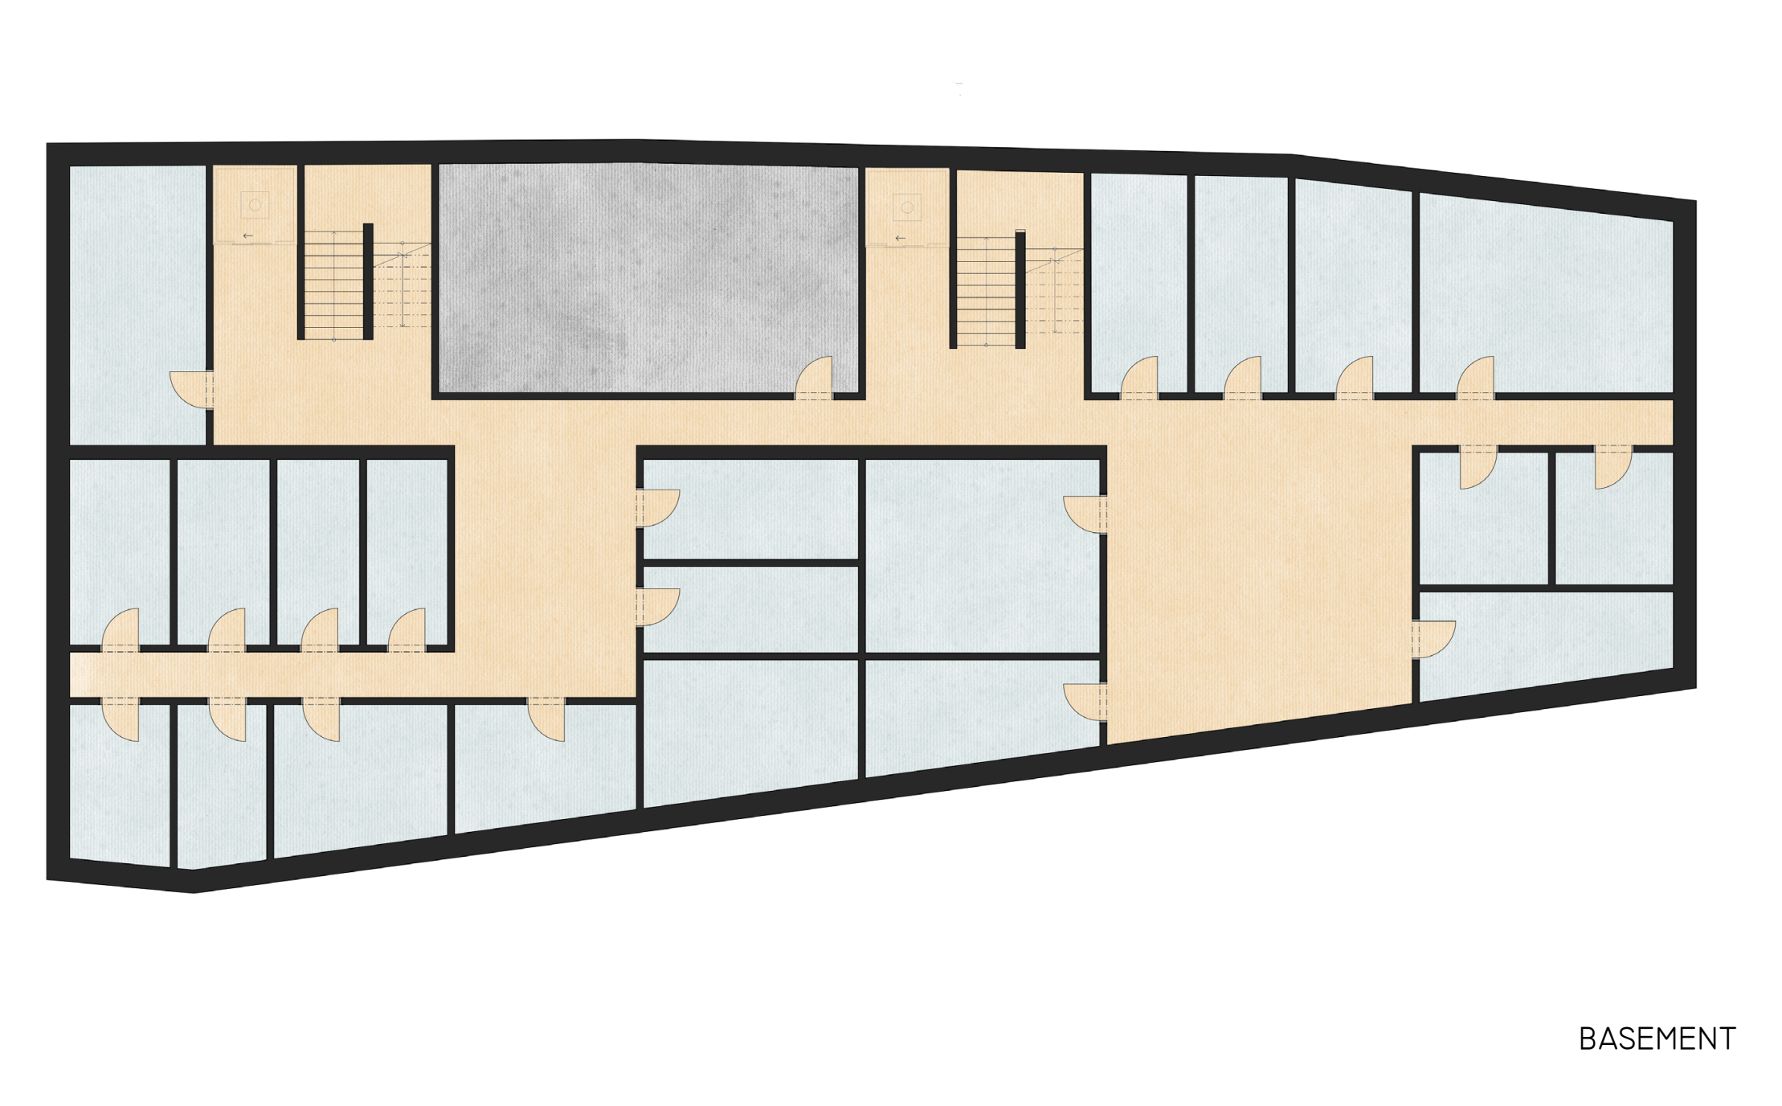

BASEMENT

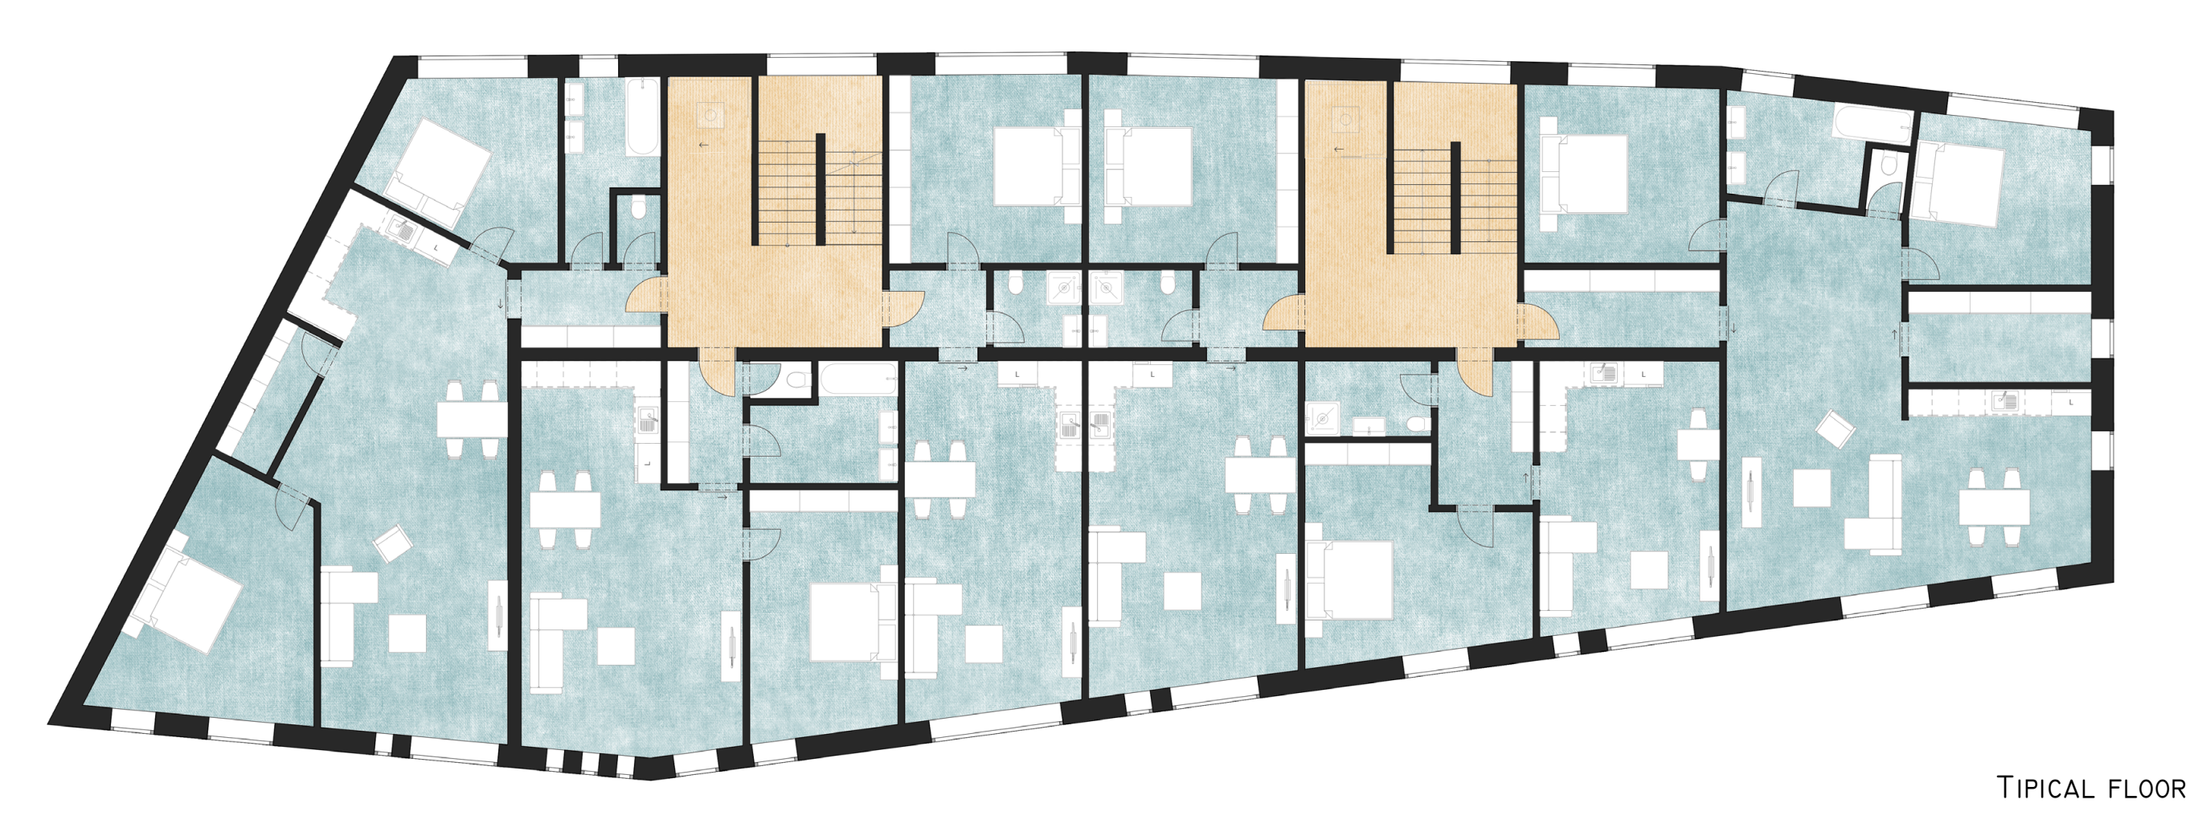

TIPICAL FLOOR

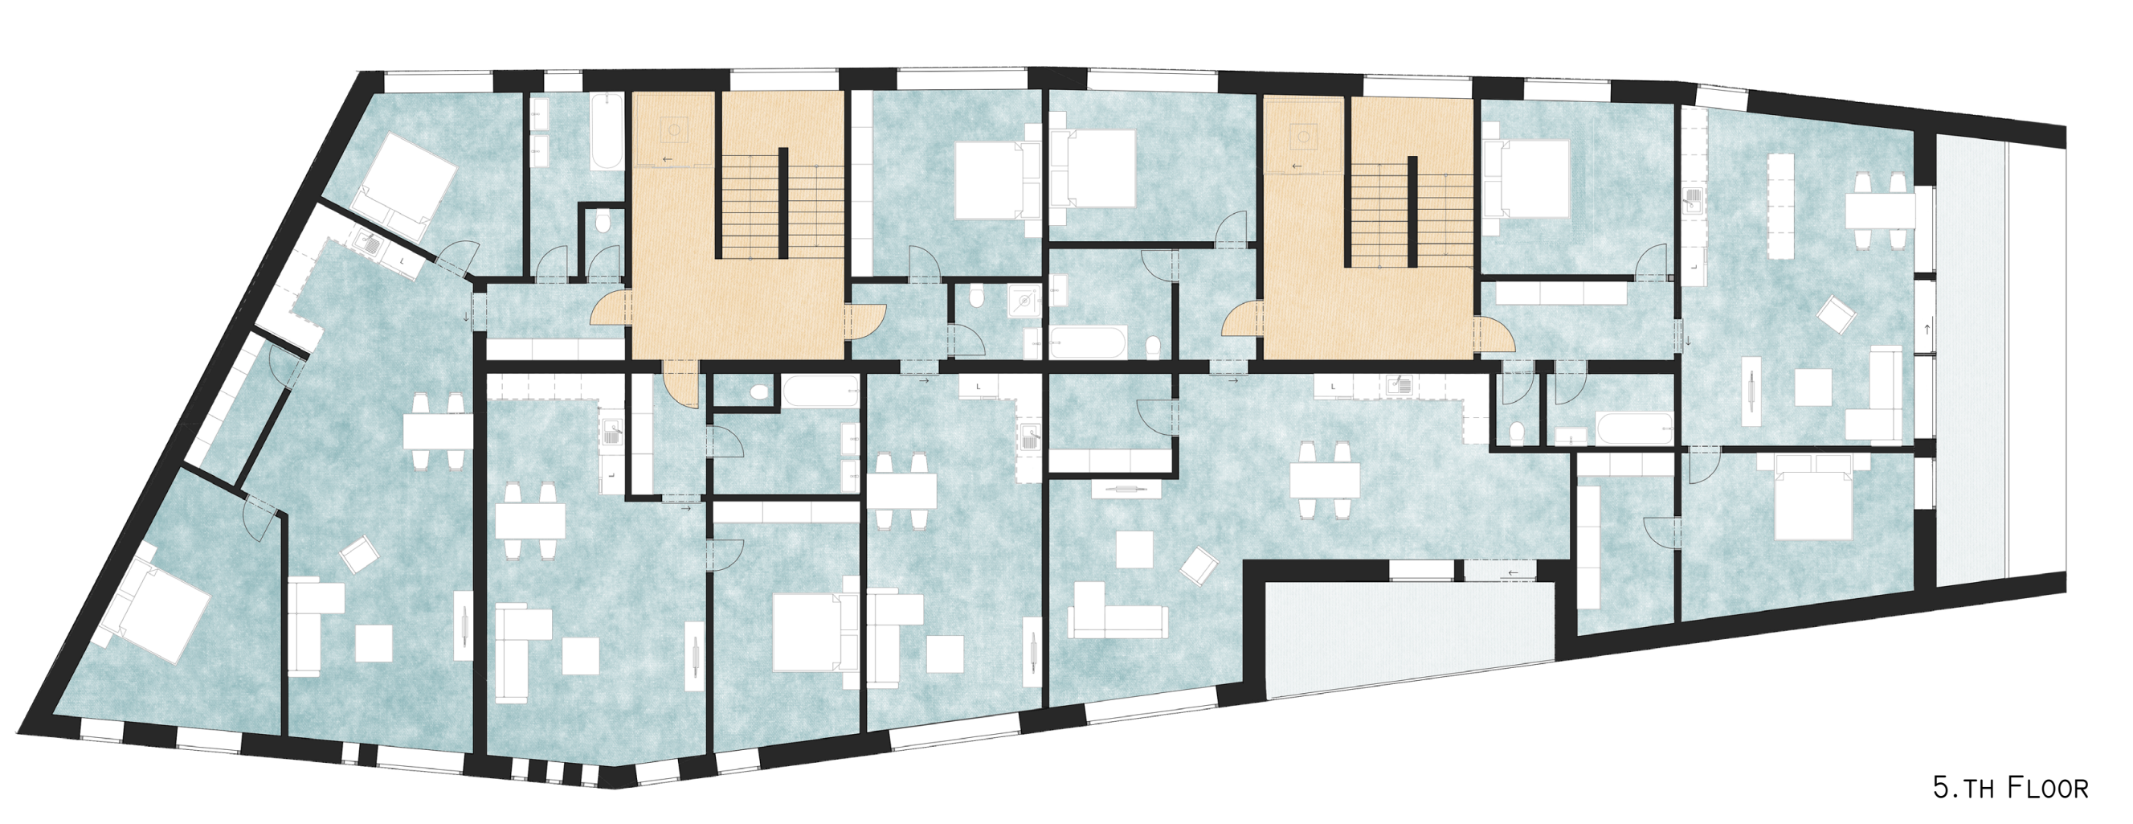

5.TH FLOOR

SECTIONS

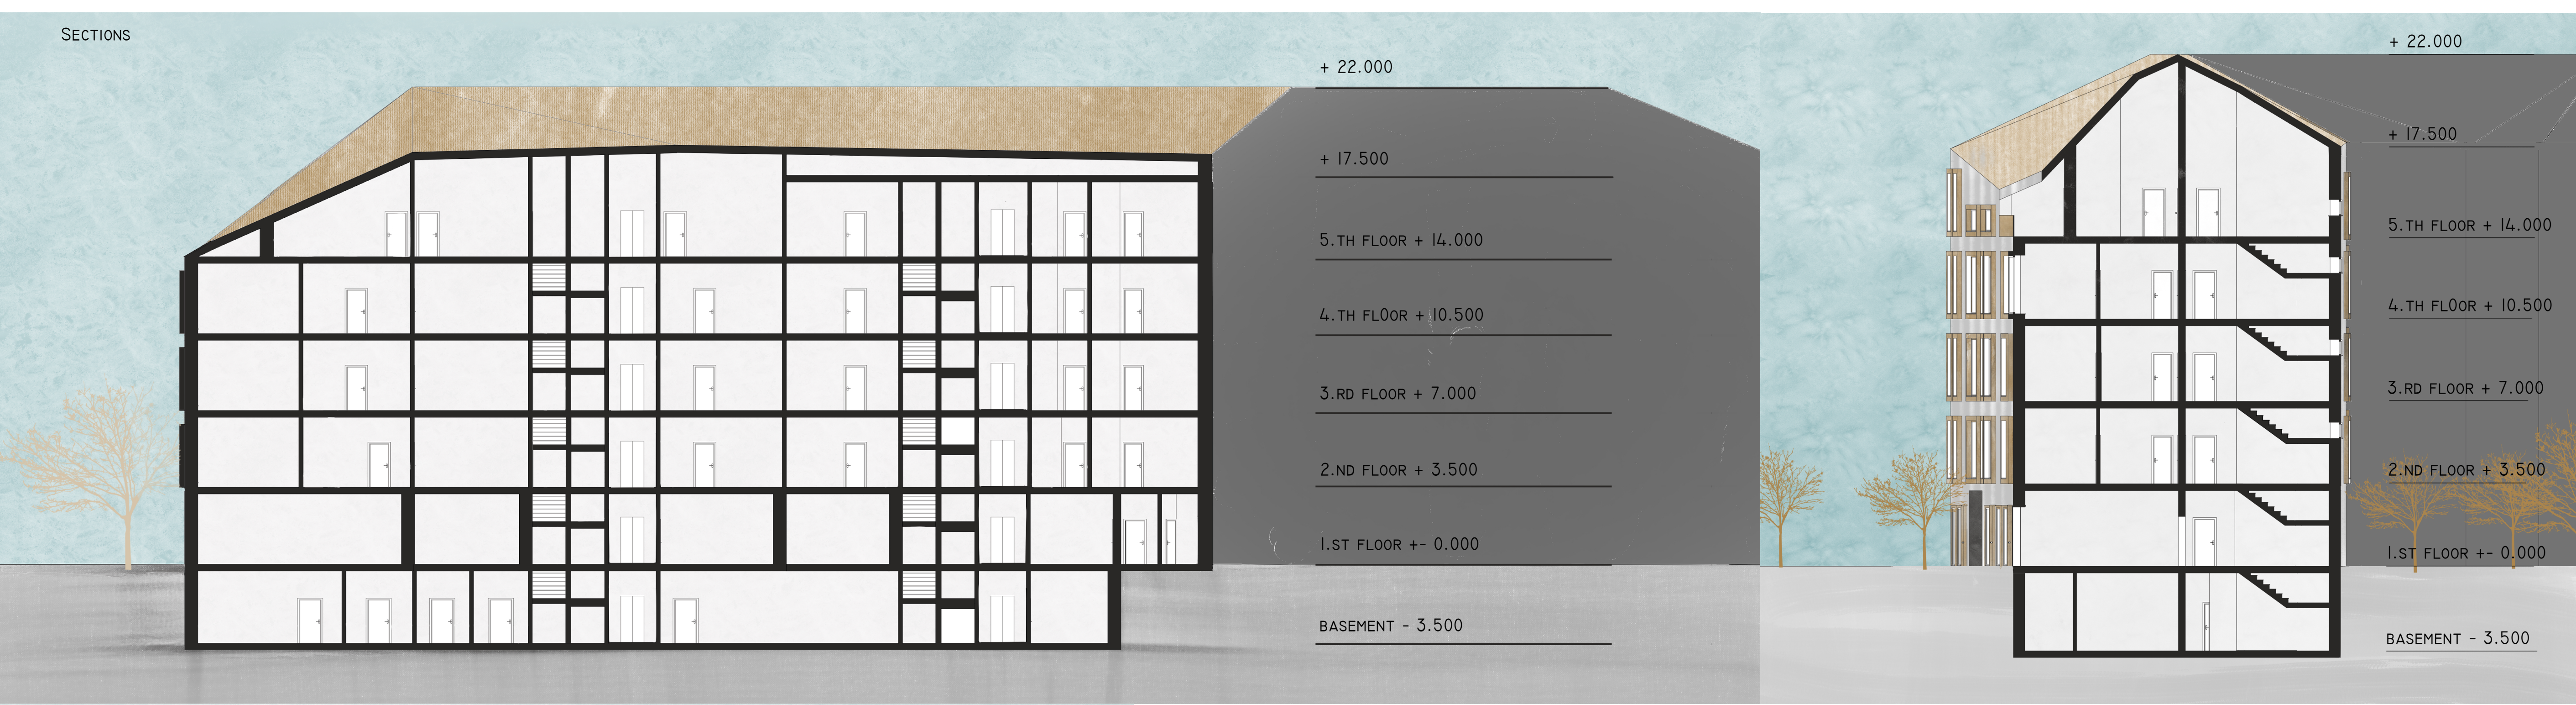
+ 22.000
+ 17.500
5.TH FLOOR + 14.000
4.TH FLOOR + 10.500
3.RD FLOOR + 7.000
2.ND FLOOR + 3.500
1.ST FLOOR +- 0.000
BASEMENT - 3.500
+ 22.000
+ 17.500
5.TH FLOOR + 14.000
4.TH FLOOR + 10.500
3.RD FLOOR + 7.000
2.ND FLOOR + 3.500
1.ST FLOOR +- 0.000
BASEMENT - 3.500

BACK VIEW

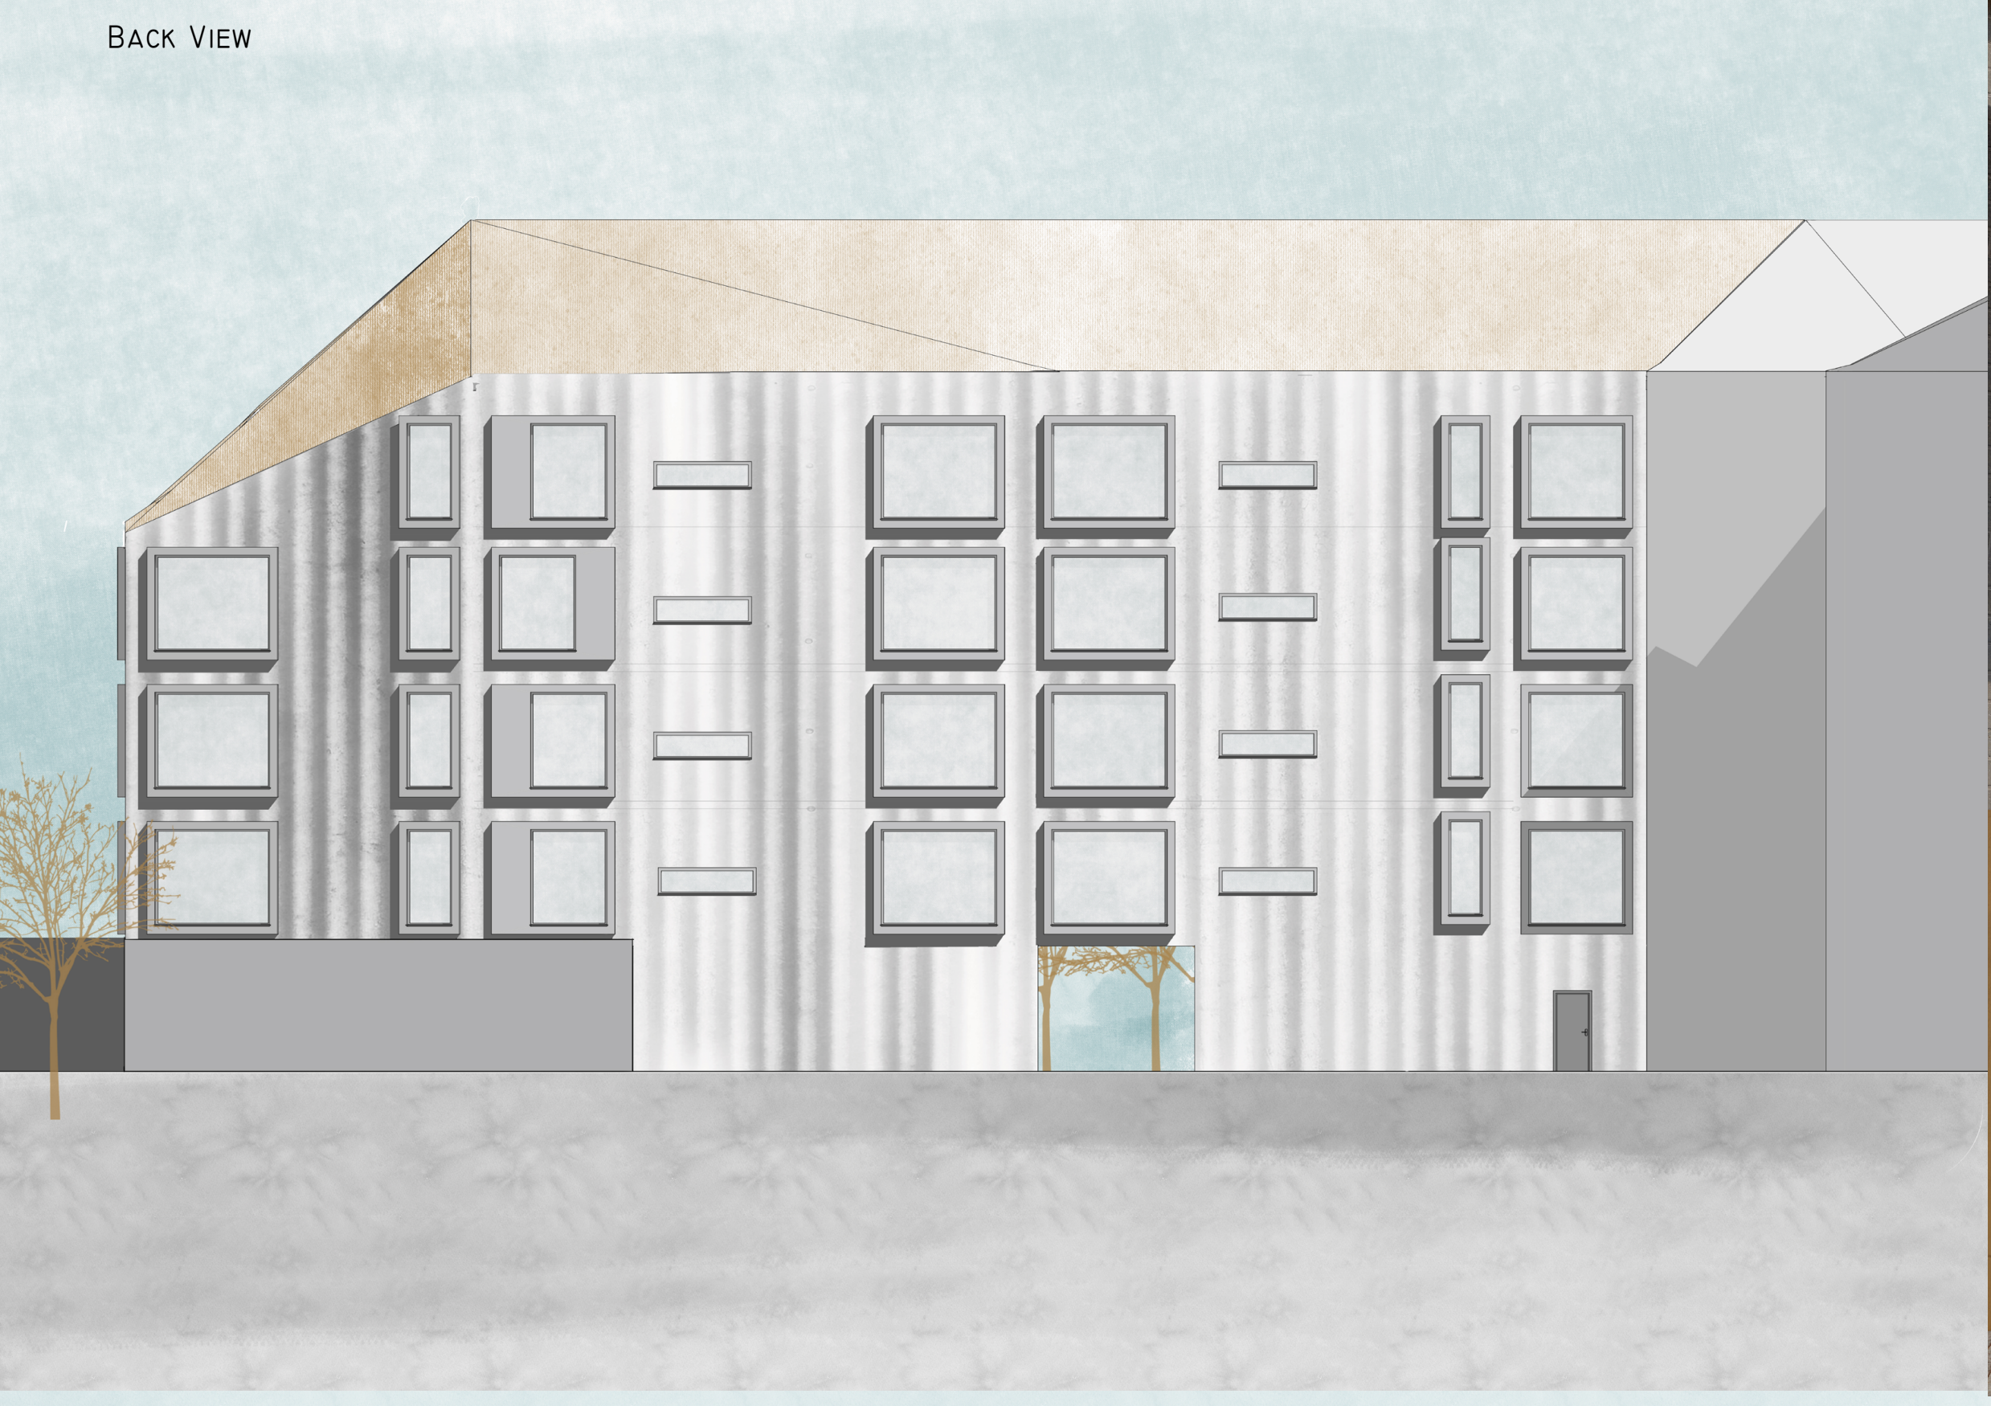

FRONT VIEW

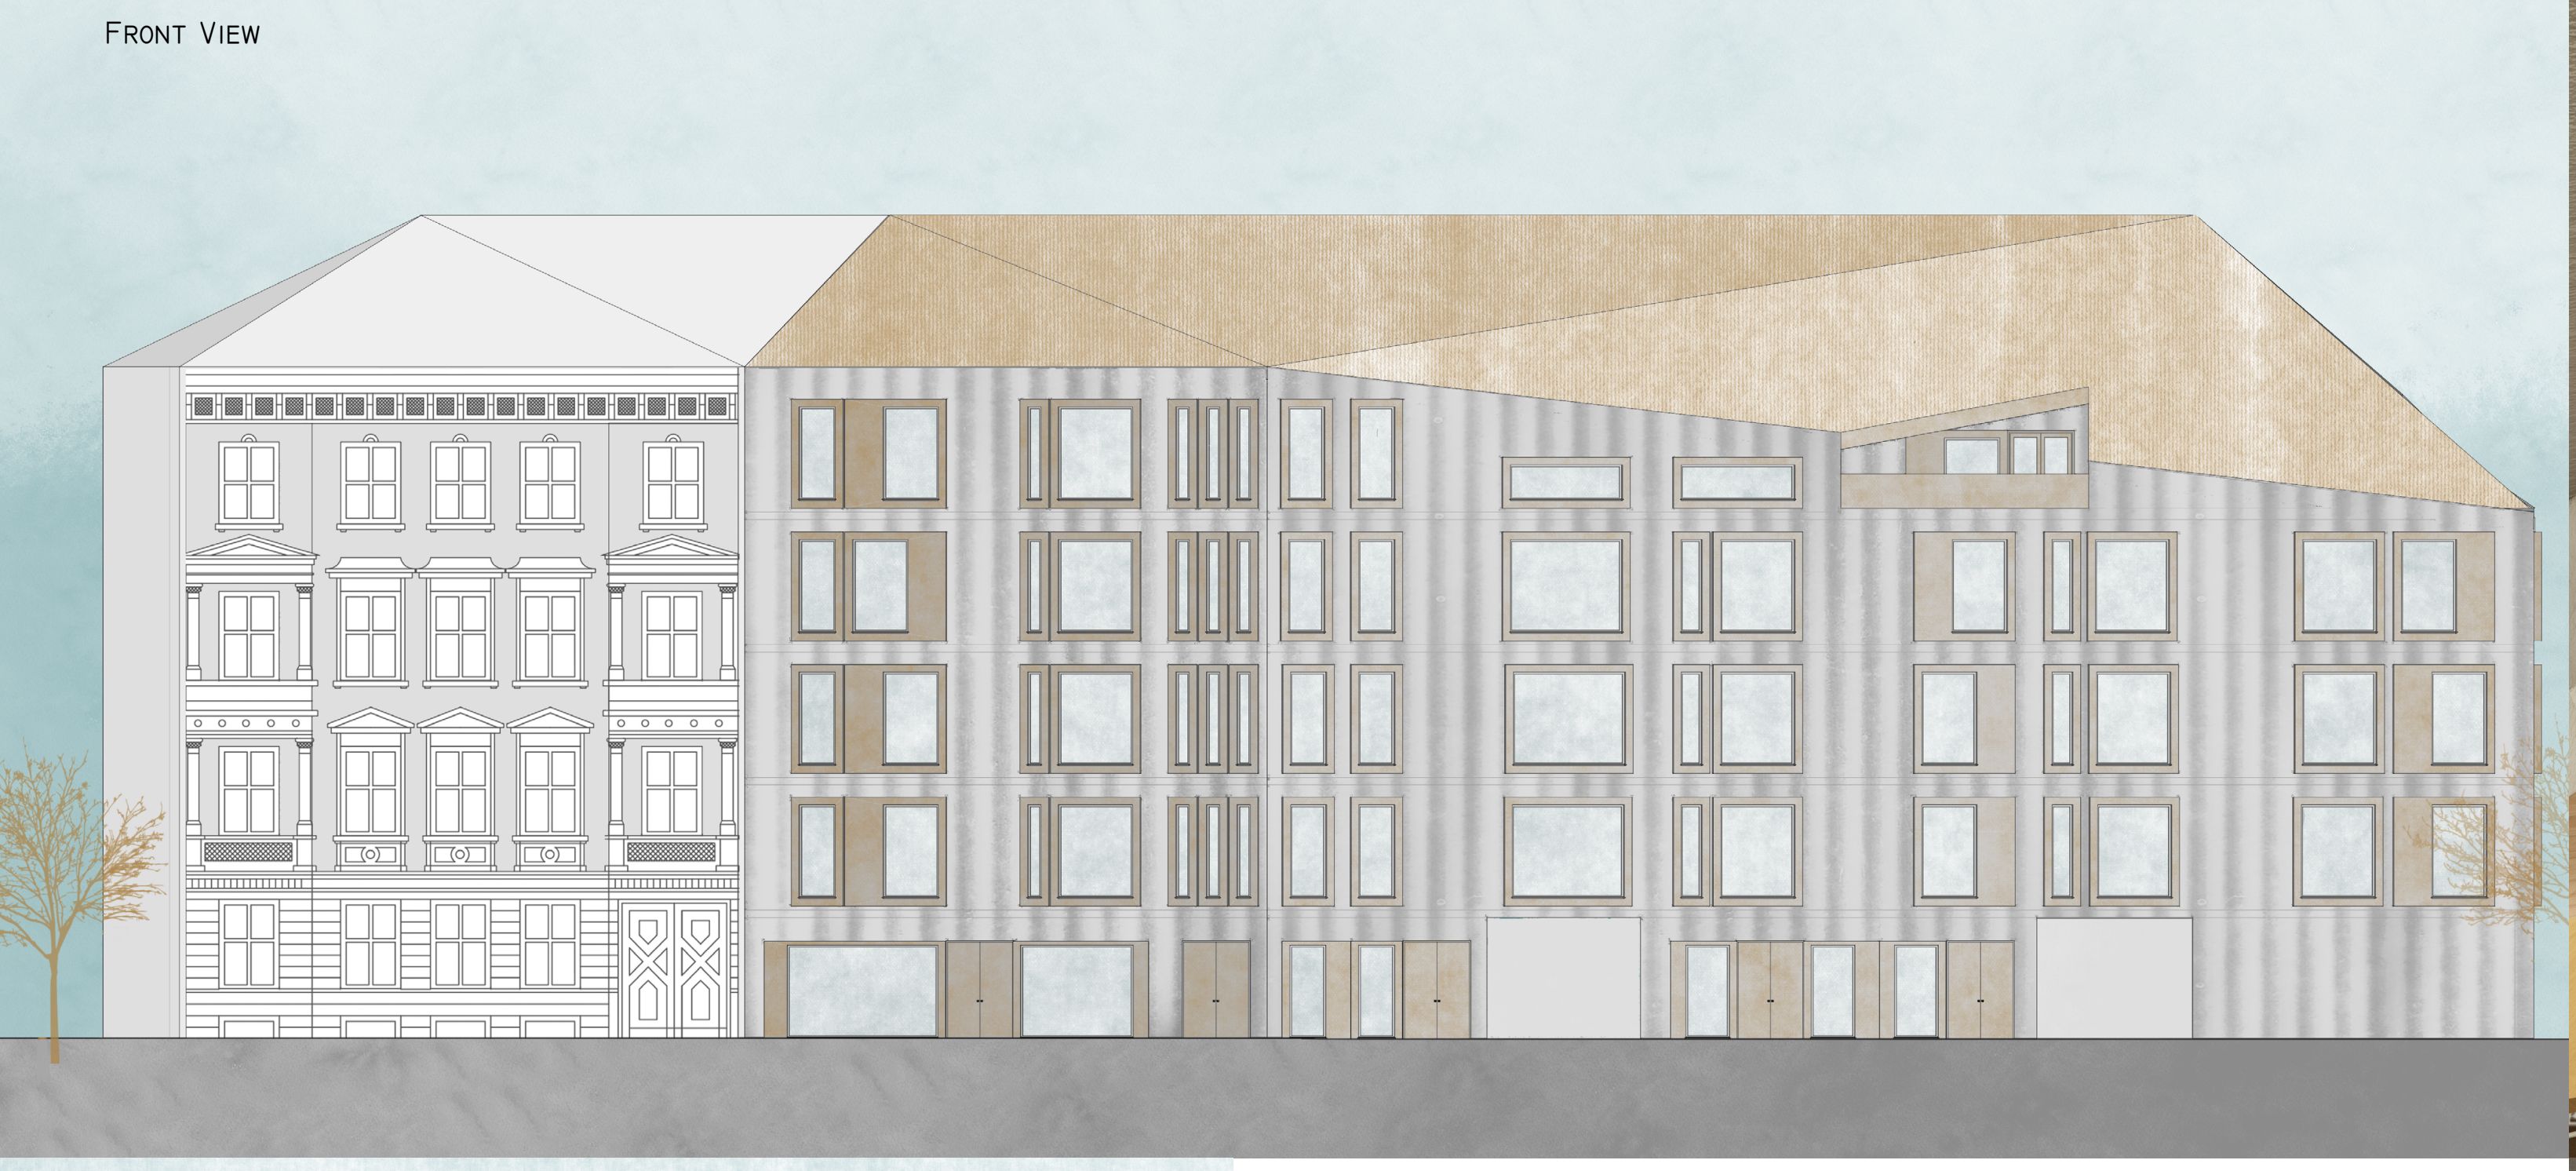

SIDE VIEW

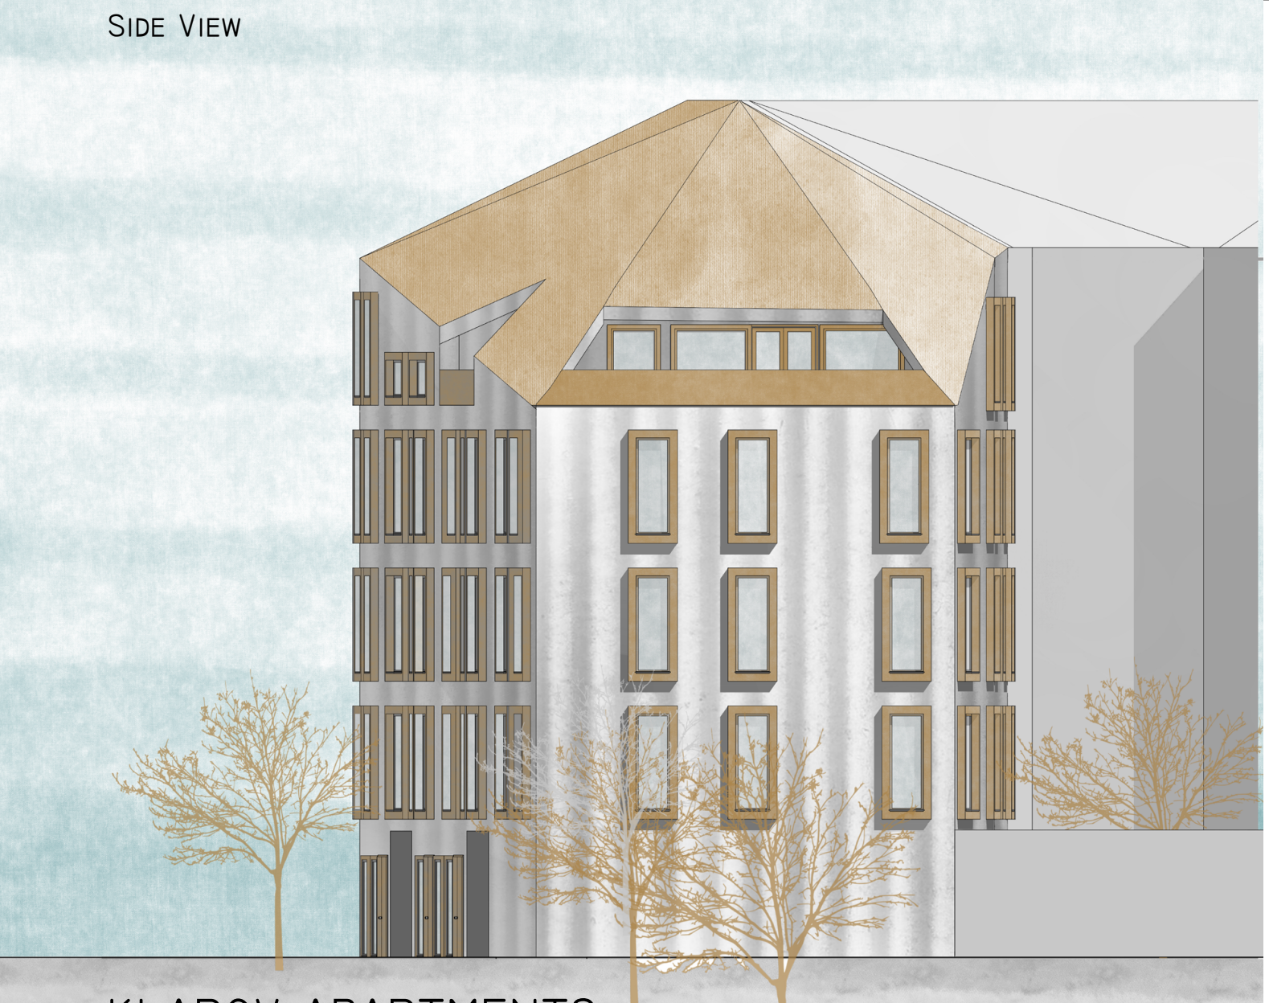

FUNCTIONAL DIAGRAM

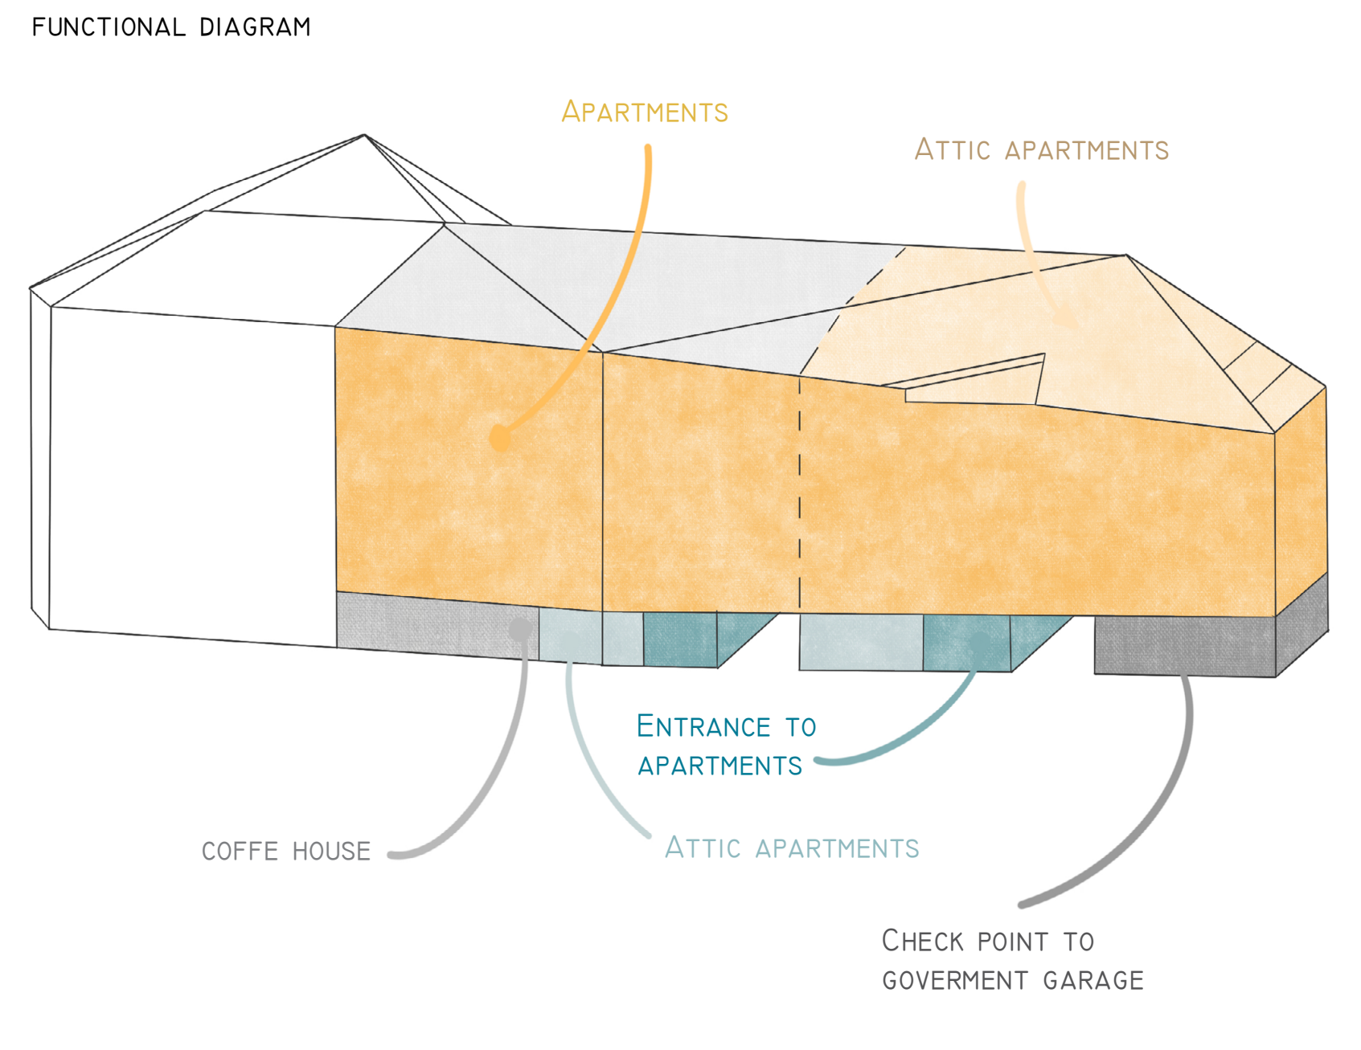
APARTMENTS
ATTIC APARTMENTS
ENTRANCE TO APARTMENTS
COFFE HOUSE
ATTIC APARTMENTS
CHECK POINT TO GOVERMENT GARAGE

KLAROV APARTMENTS

DOMINIKA SKUBENOVA
ATELIER KRATKY- MARQUES | ATZBI ZS 2022