


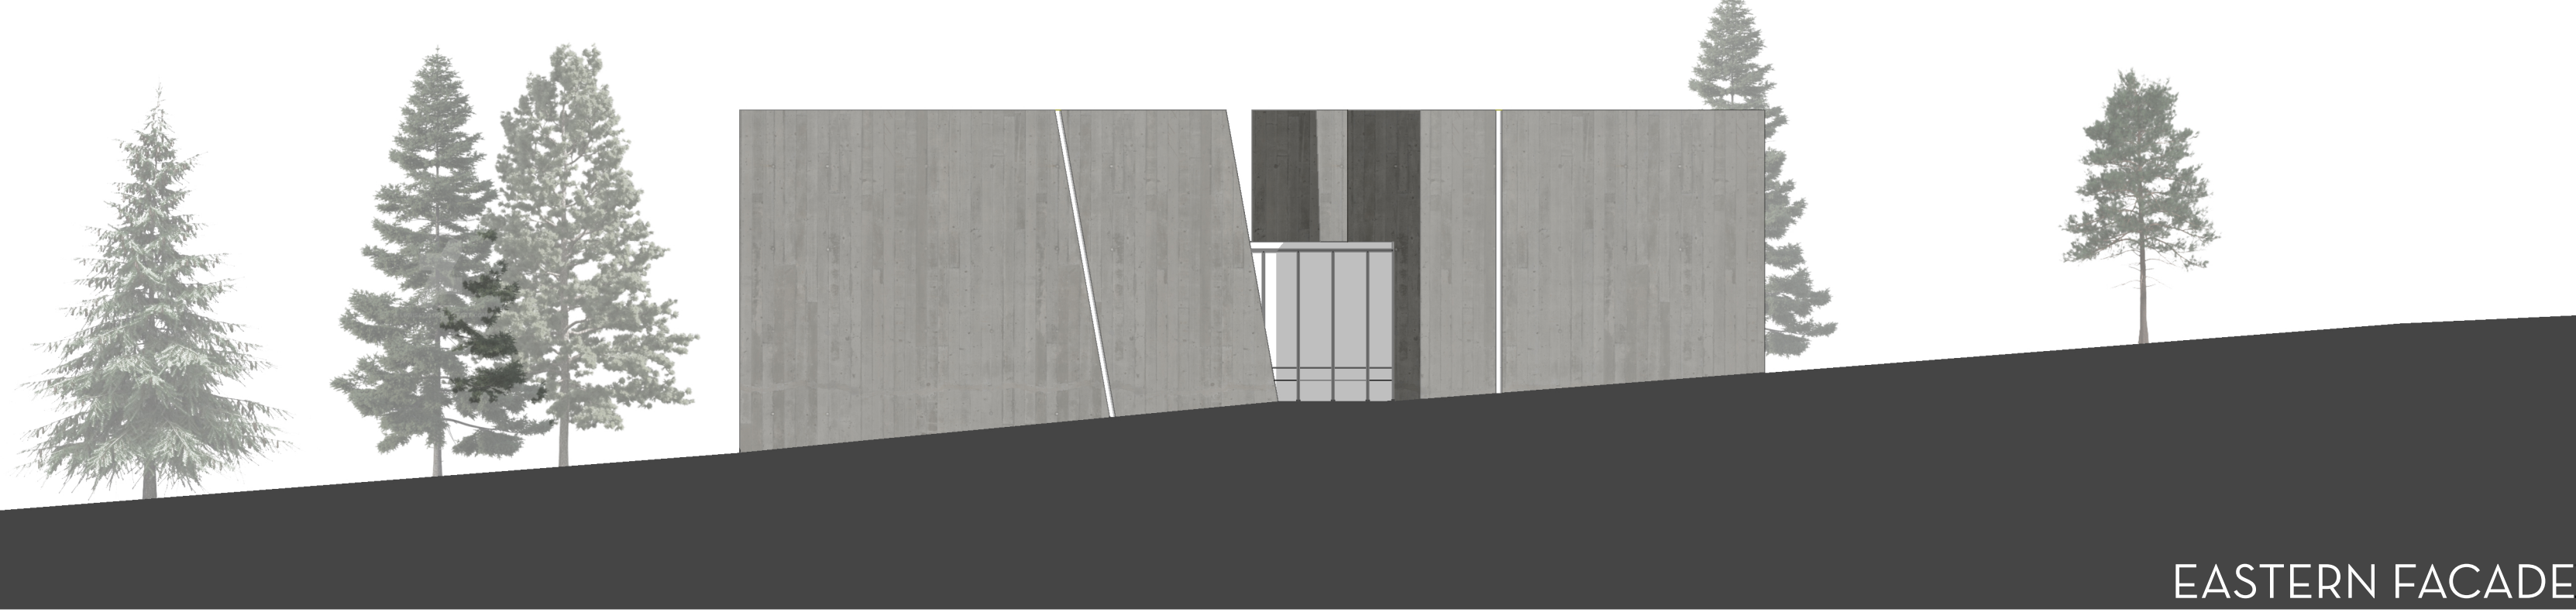
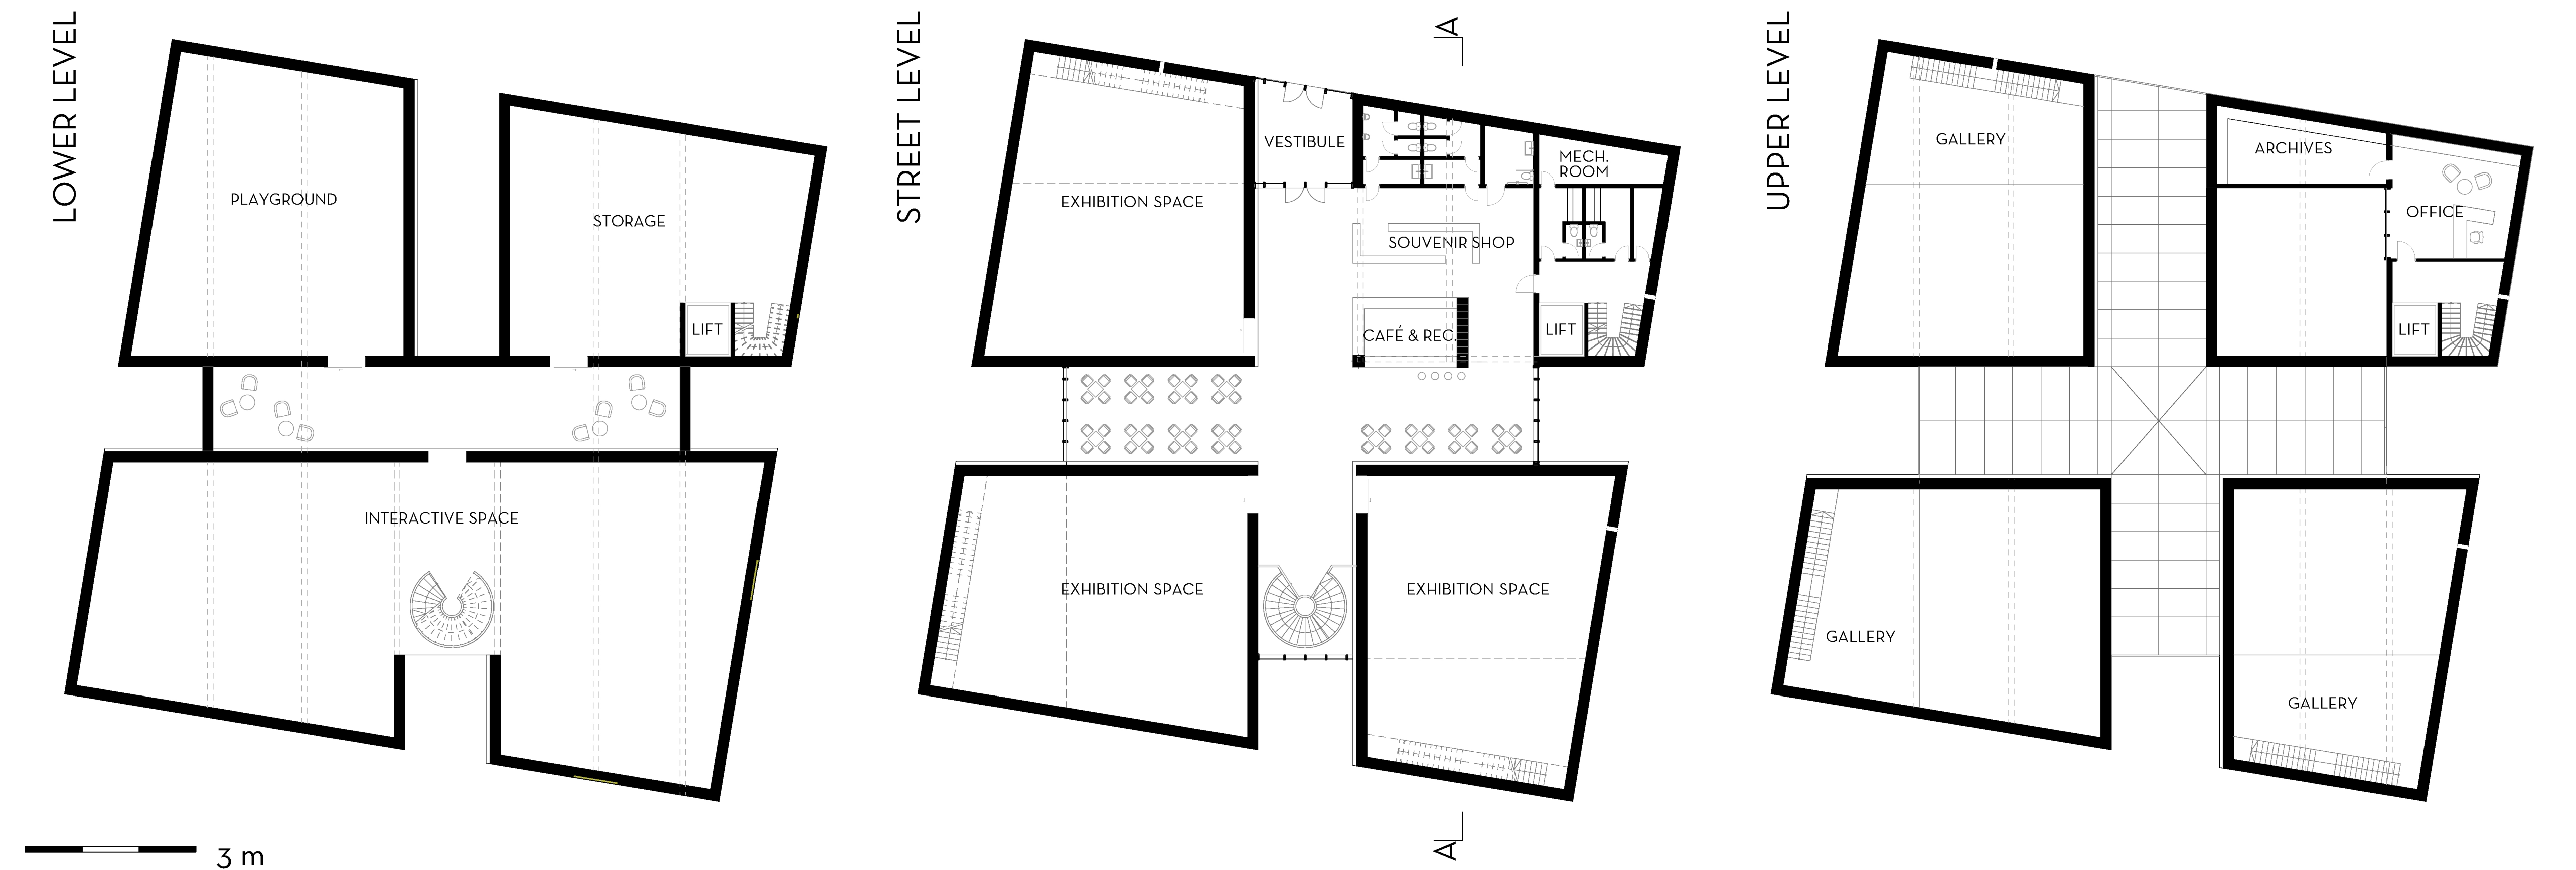
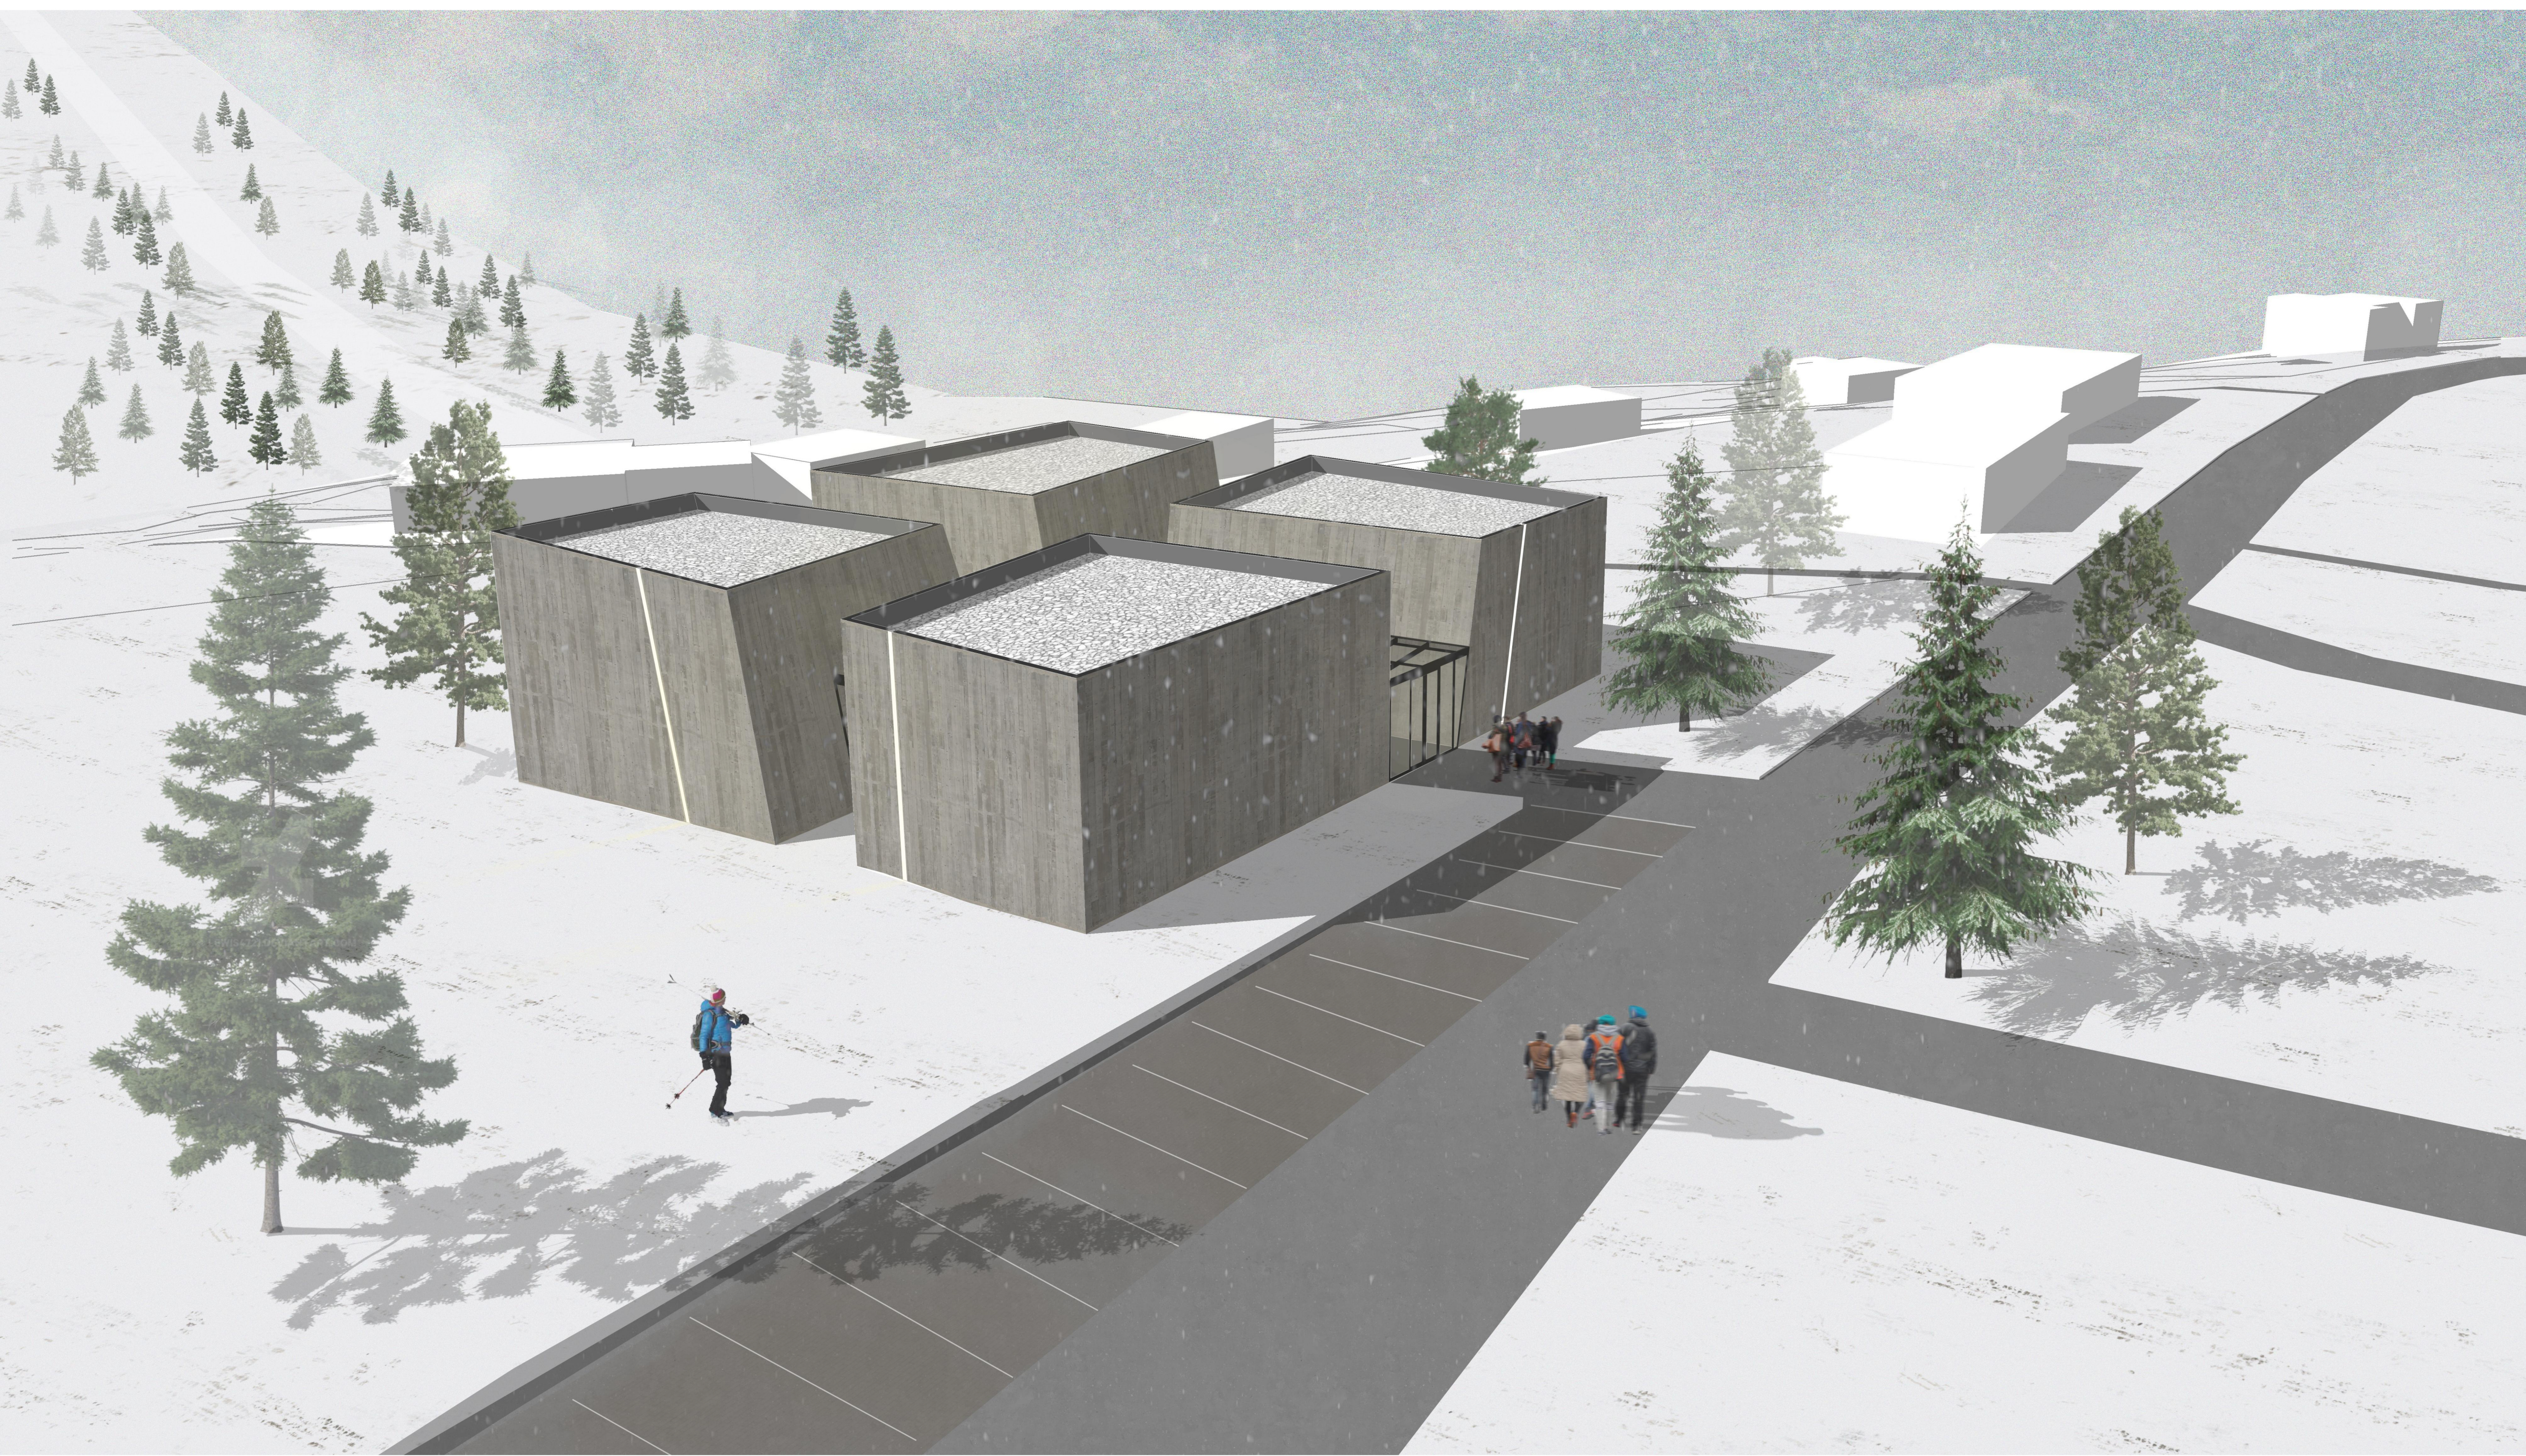
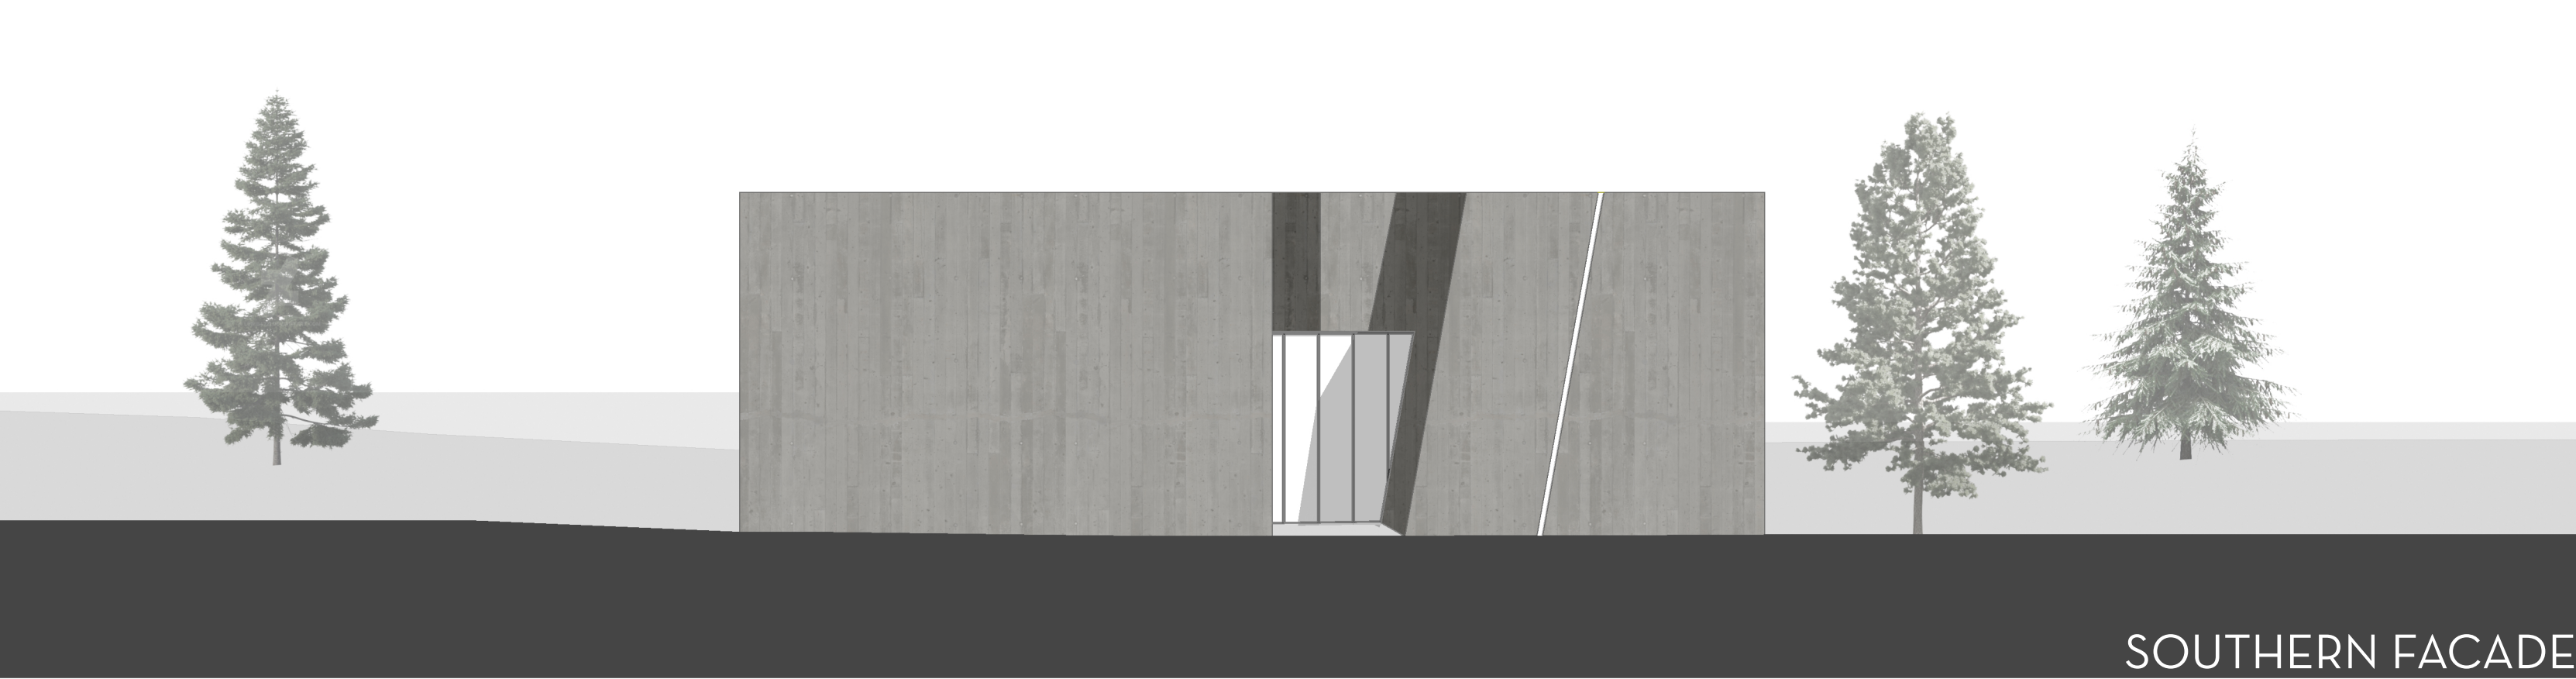


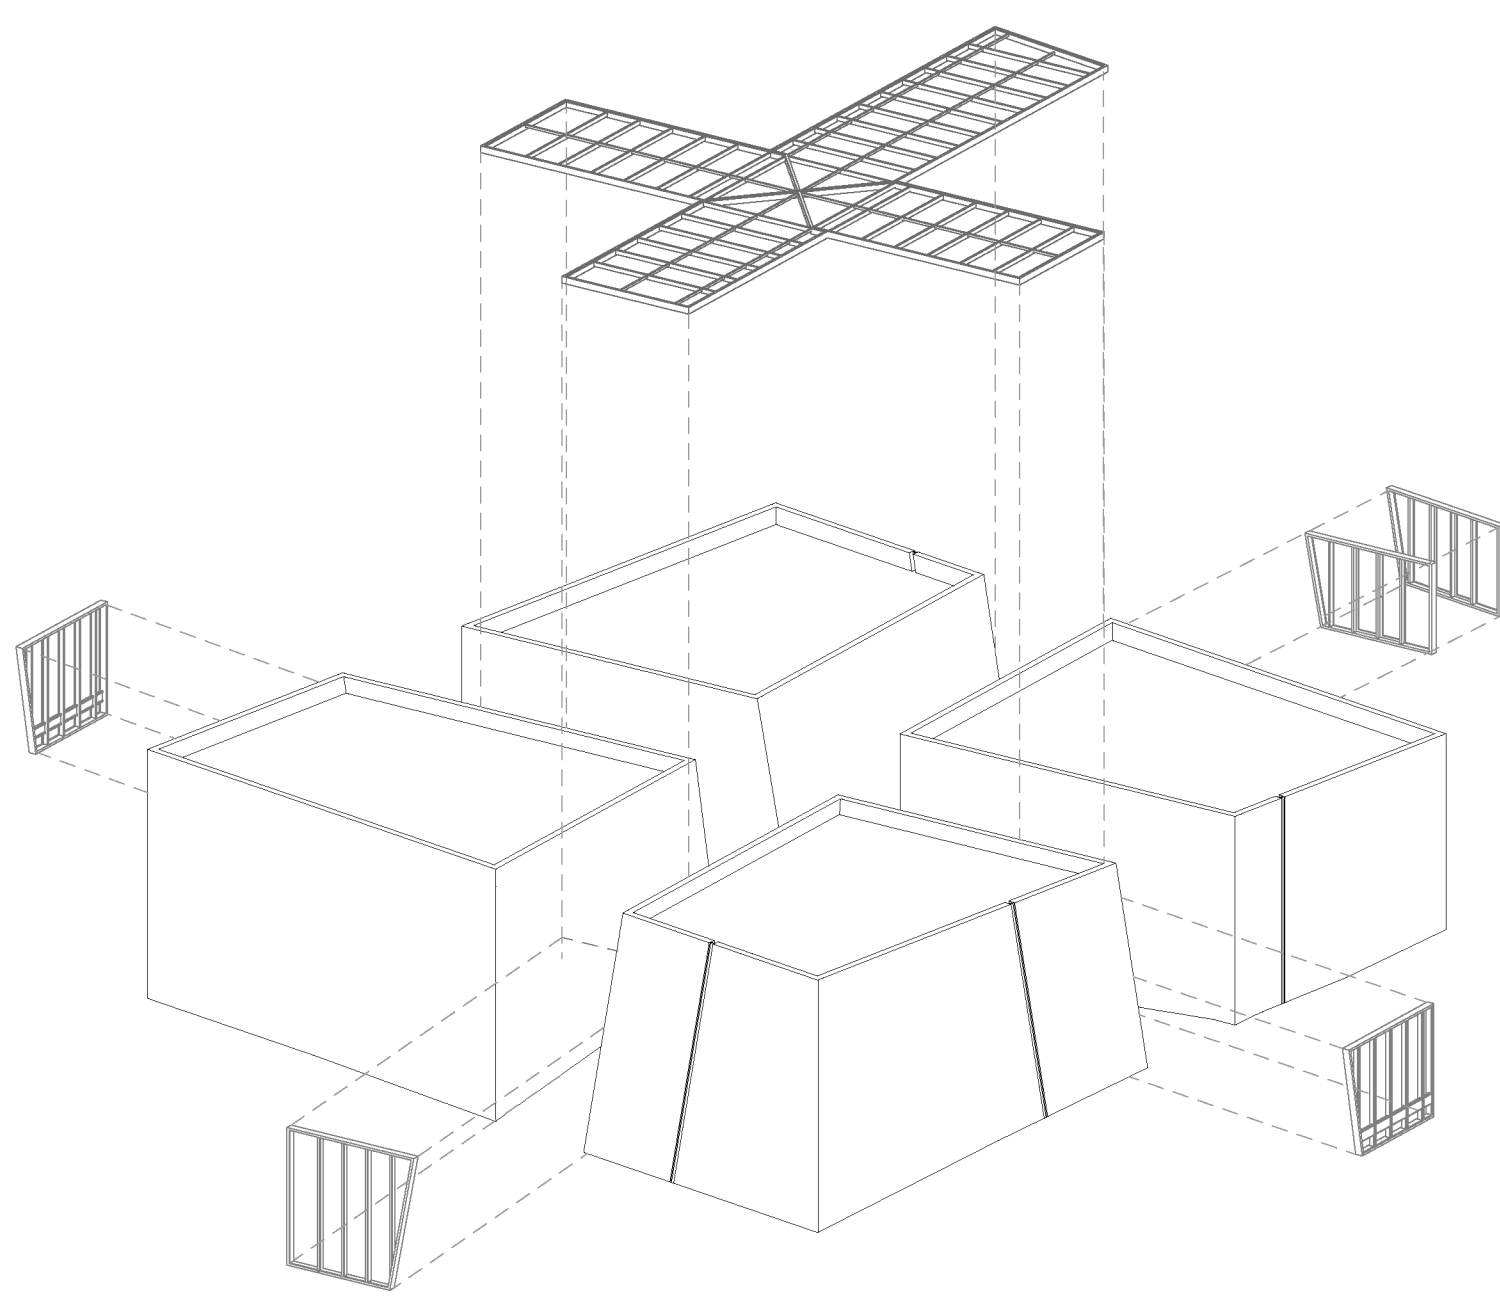


EASTERN FACADE

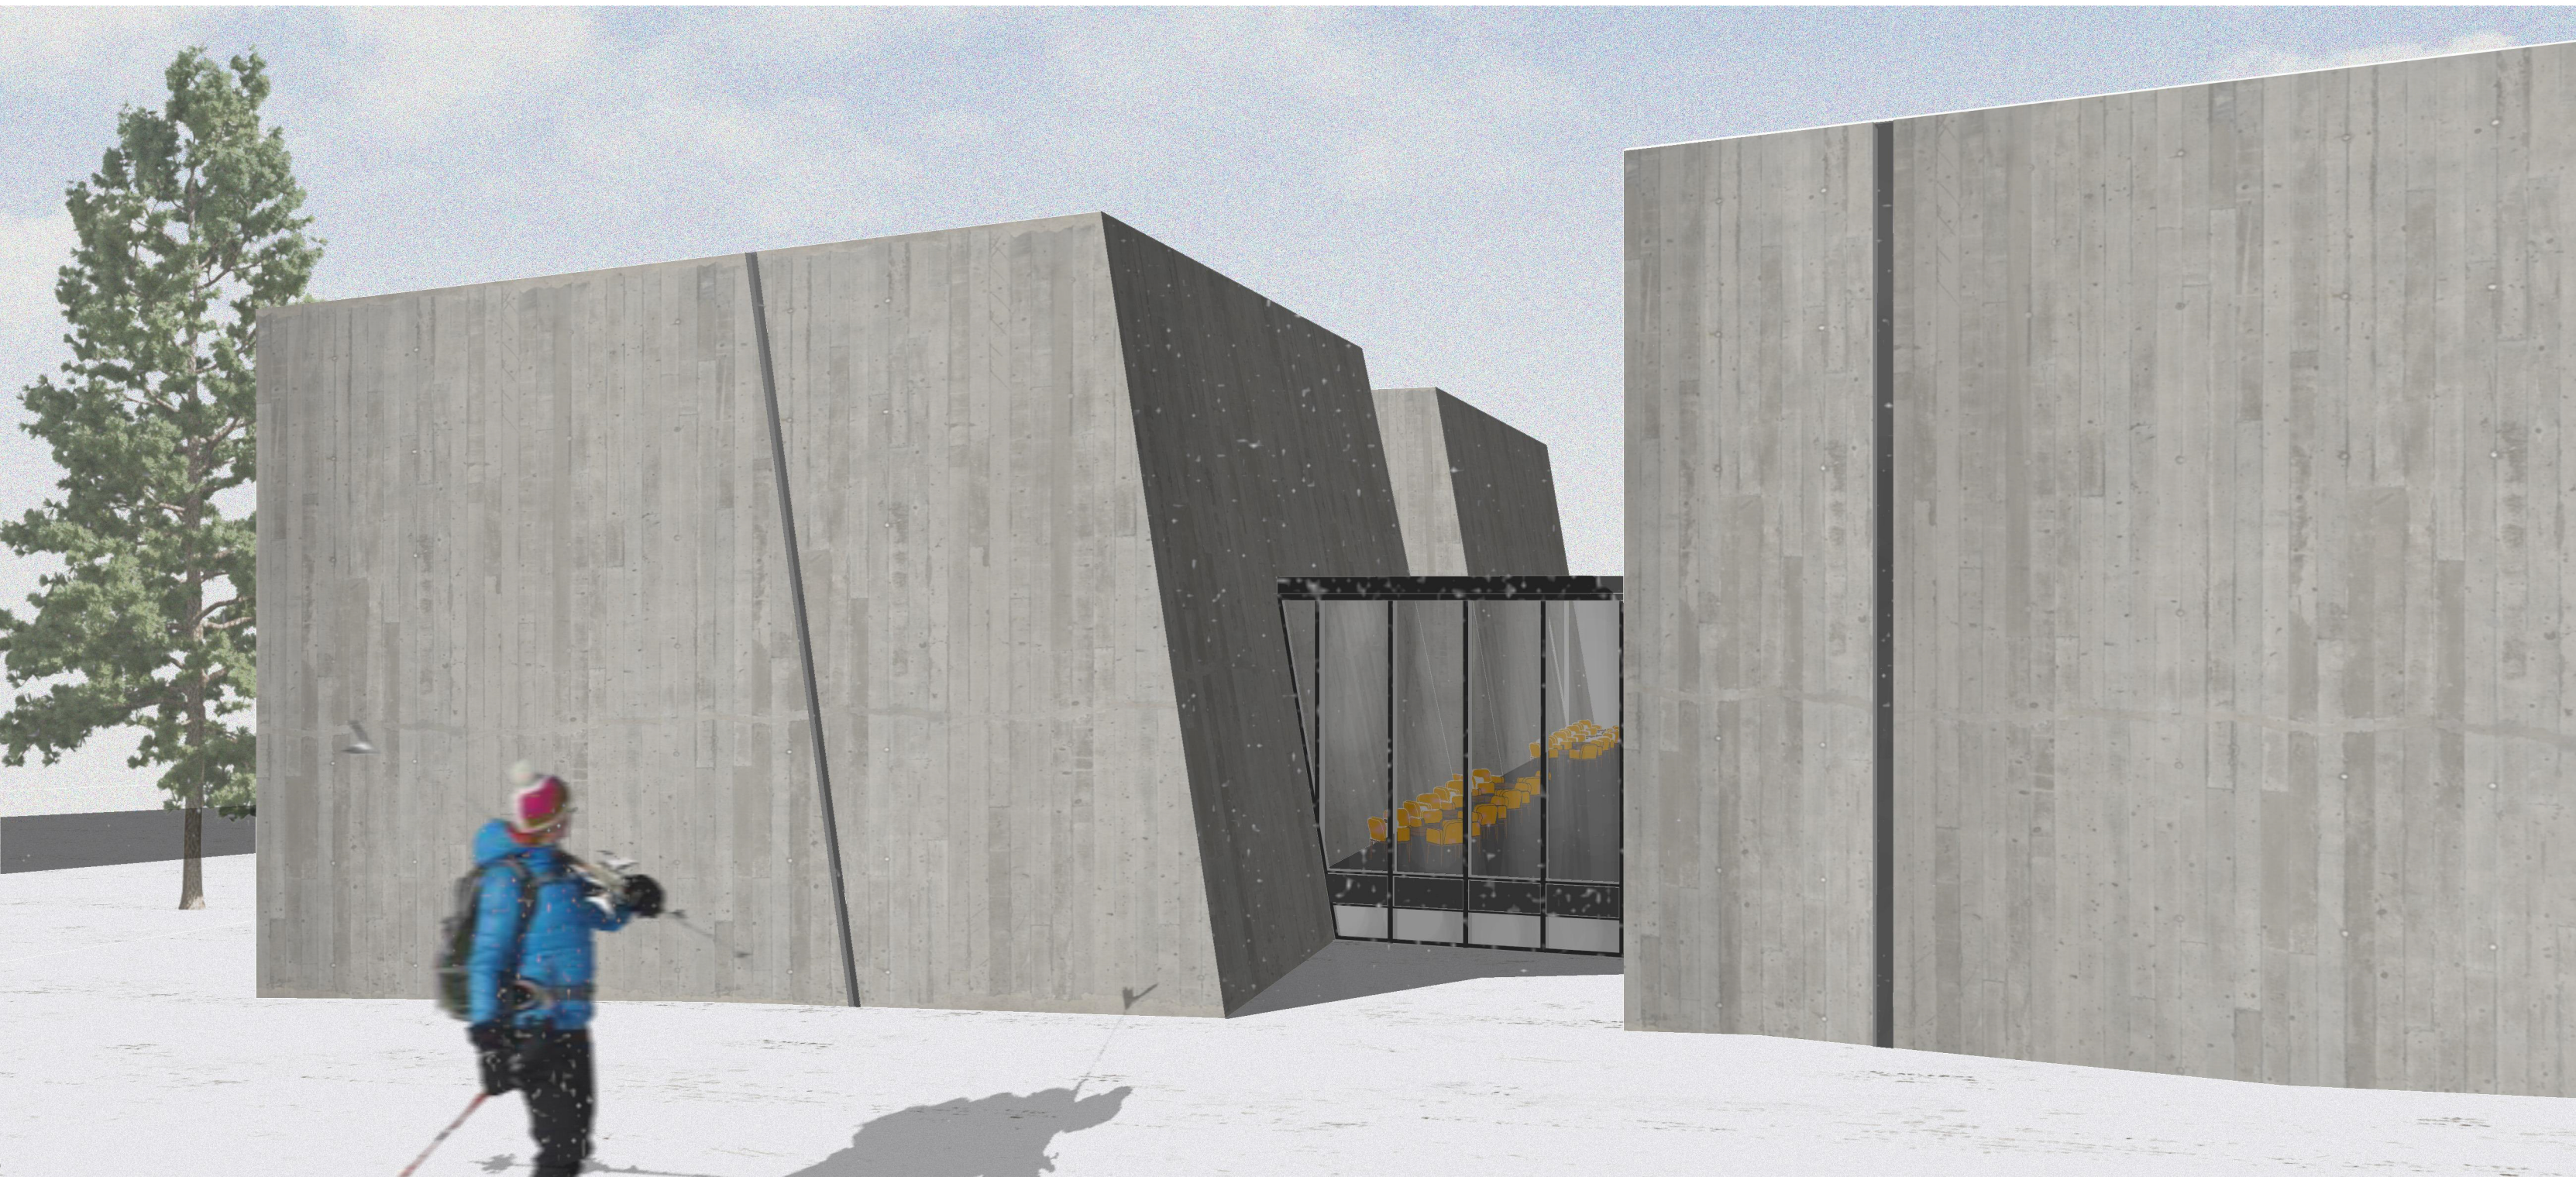

SOUTHERN FACADE

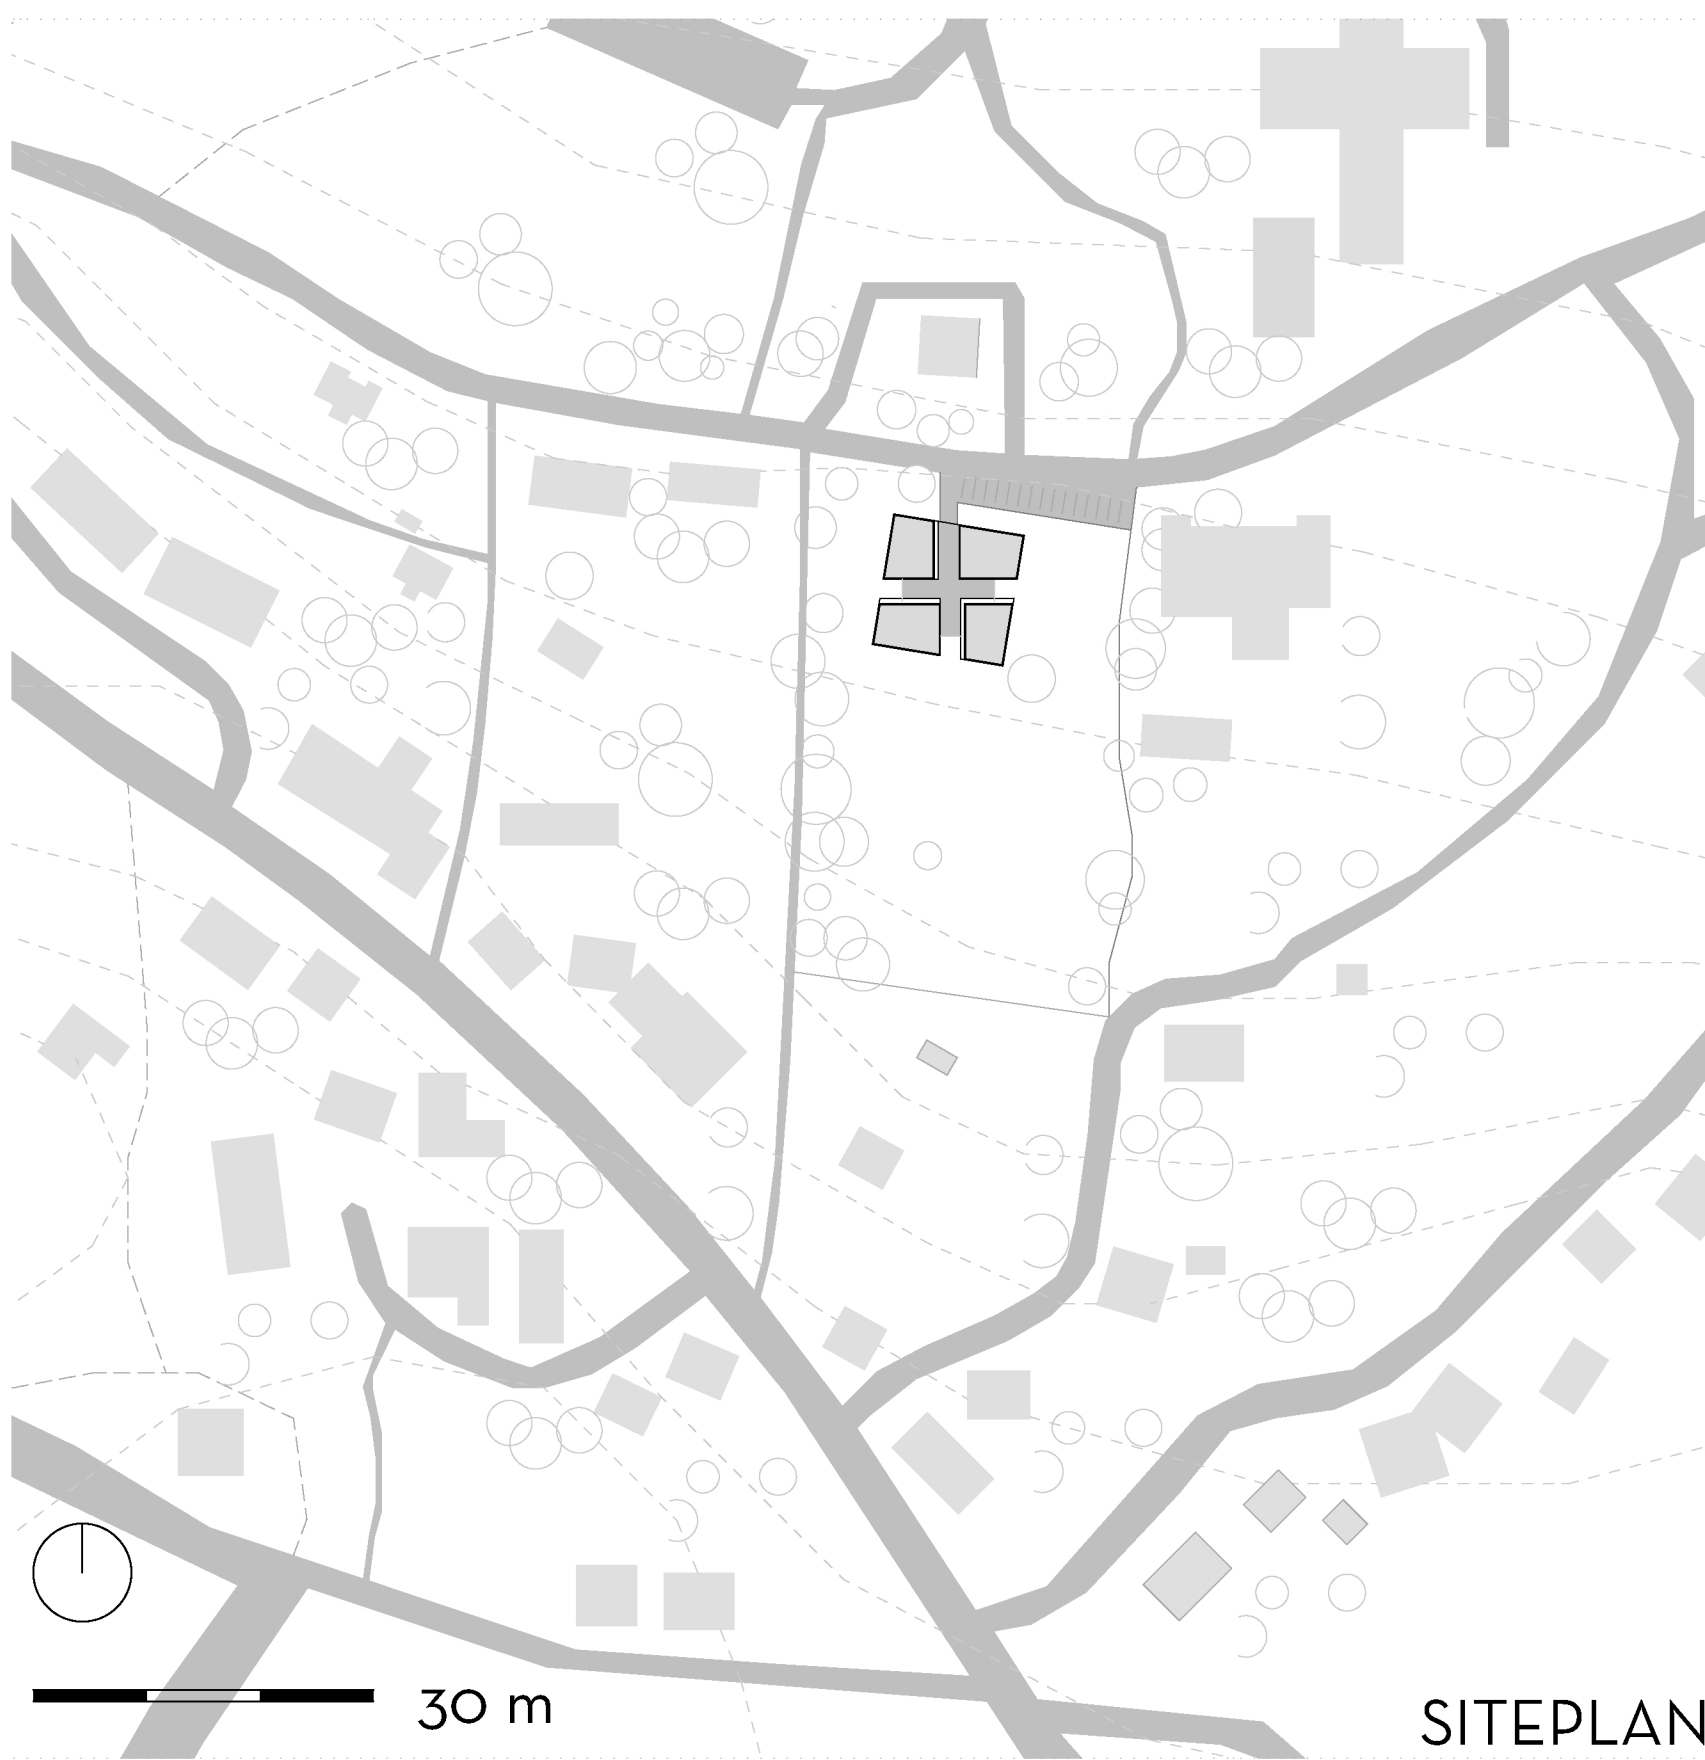

2 m

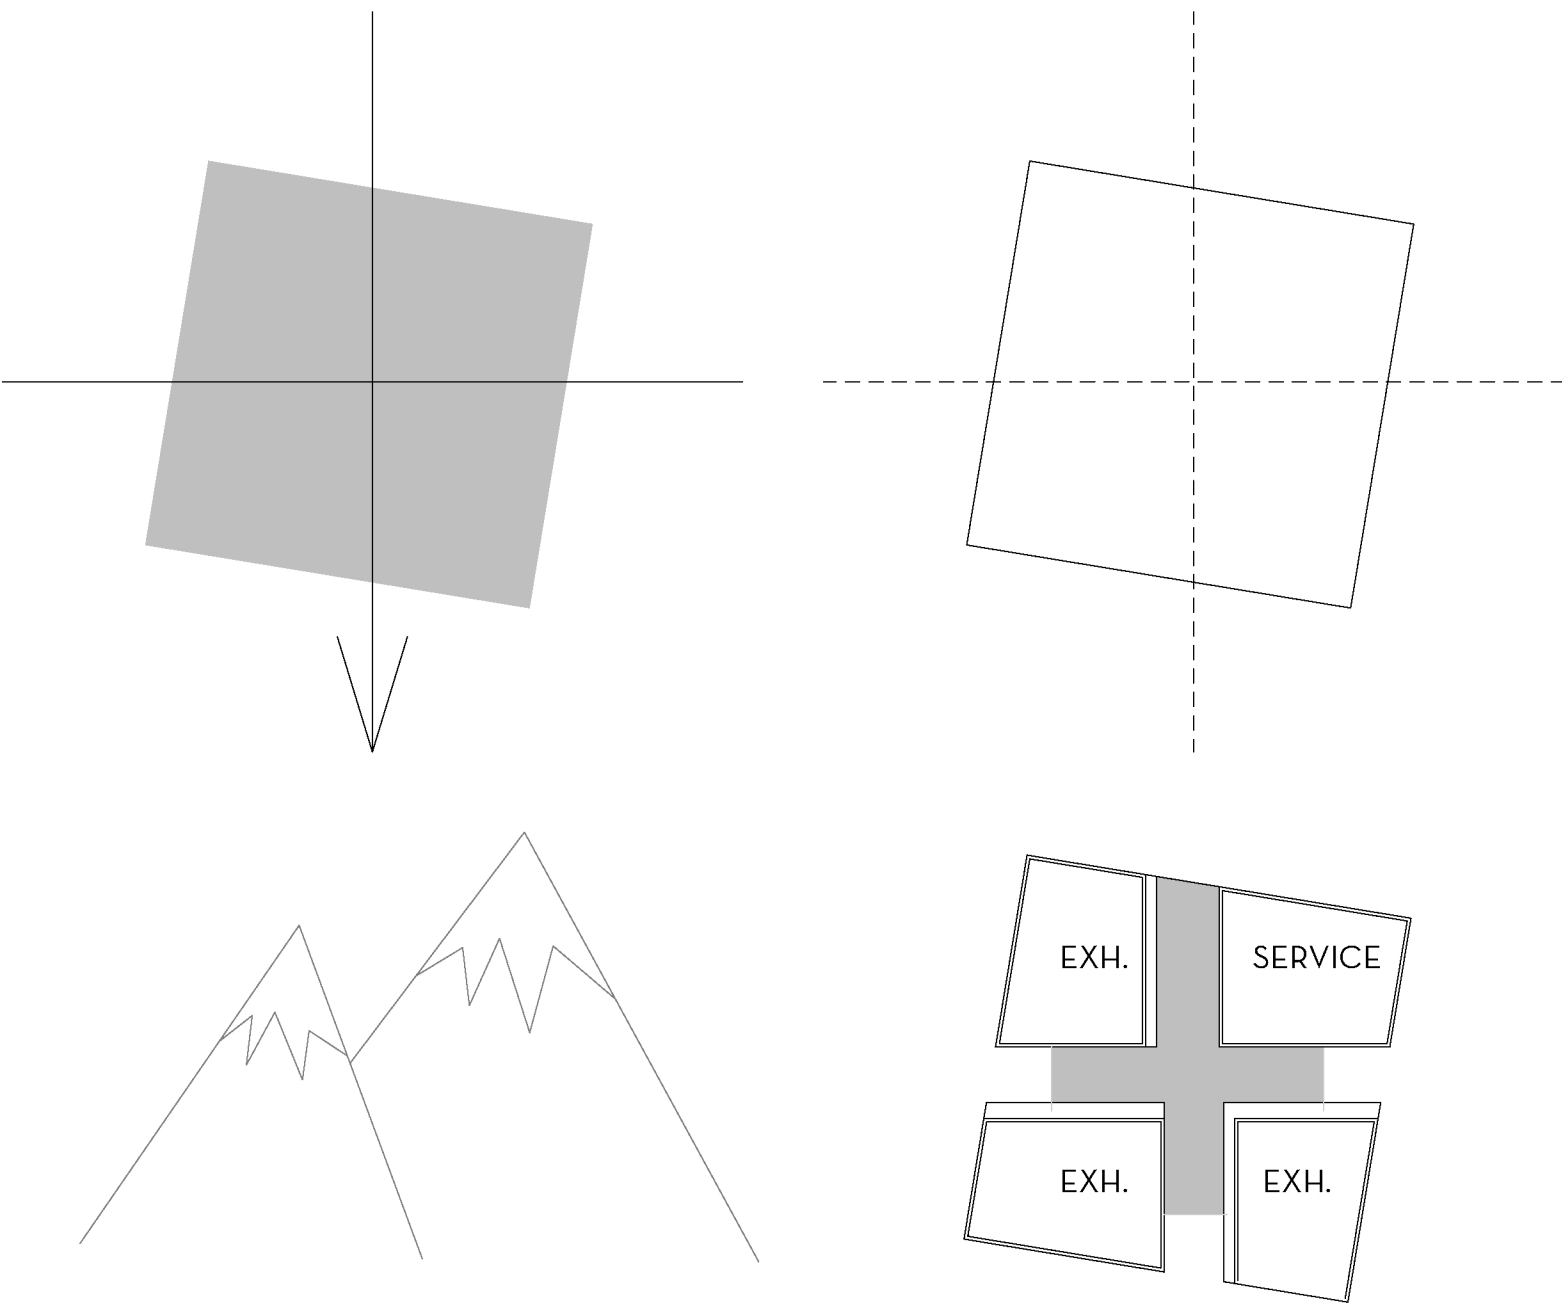

A-A SECTION

