




Řez A-A'

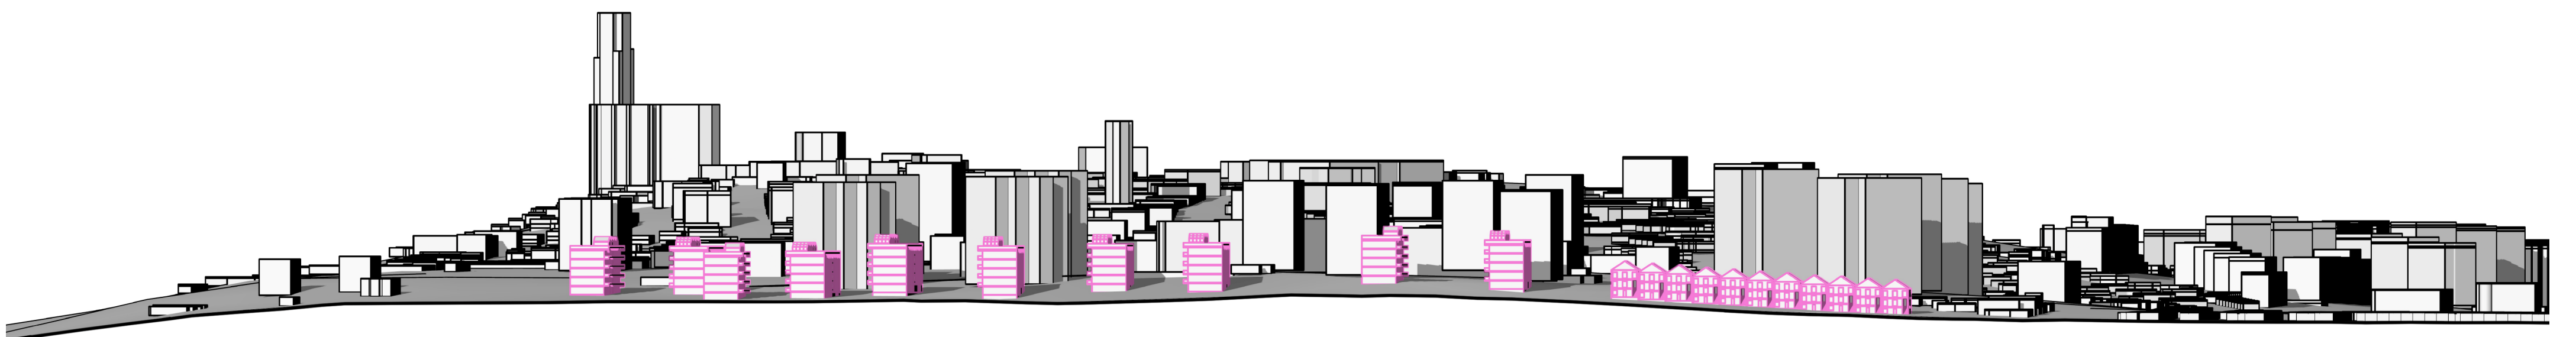

Řez B-B'

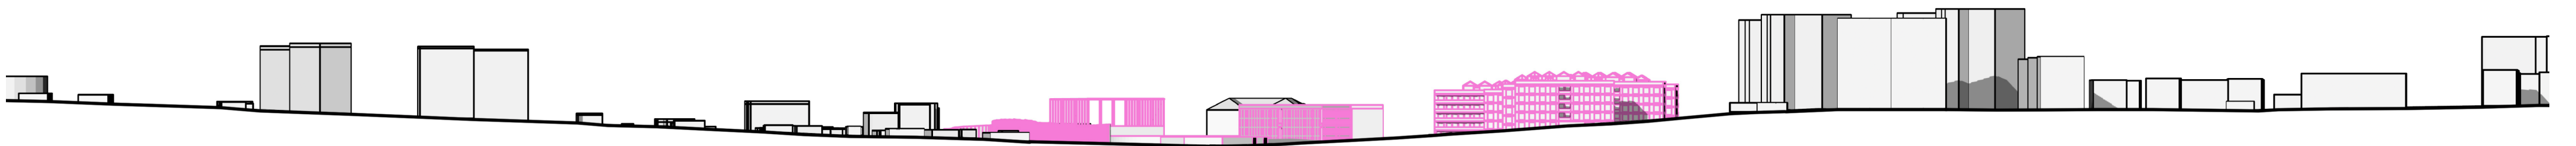





Řez C-C'

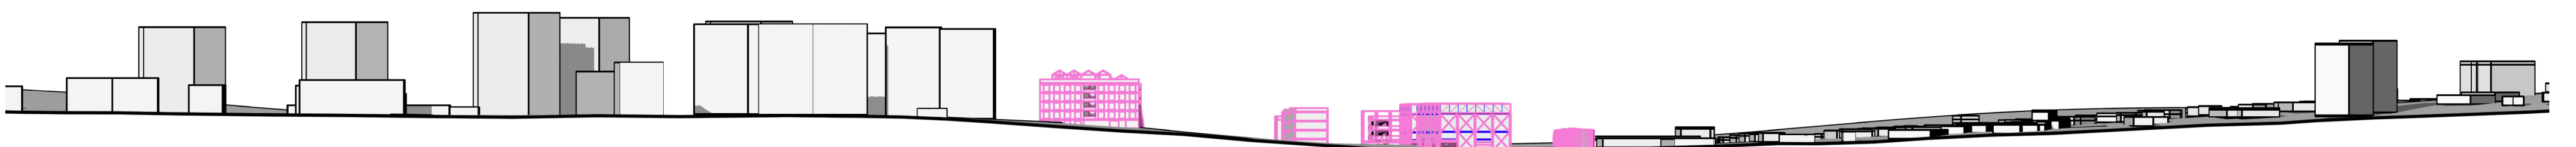





Řez D-D'


















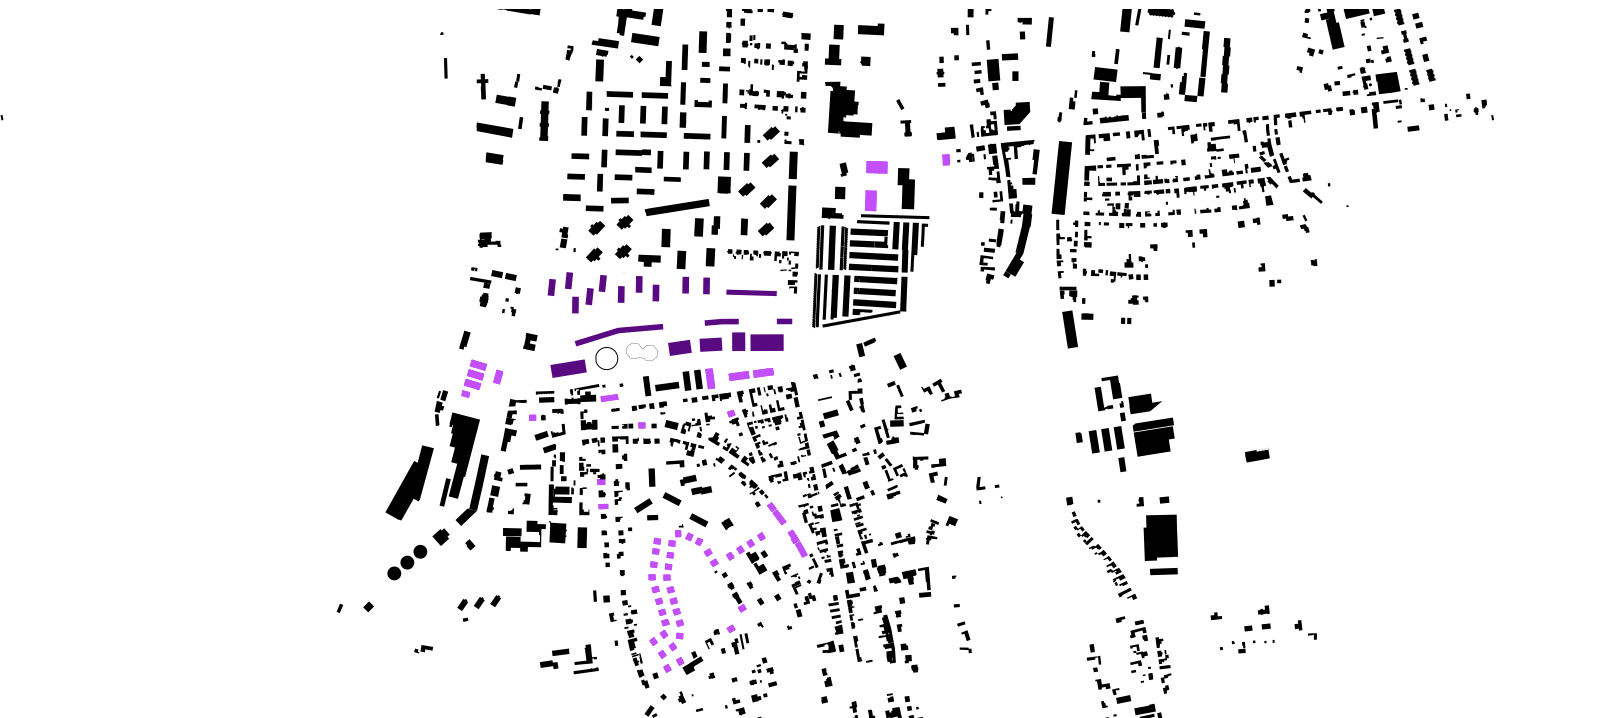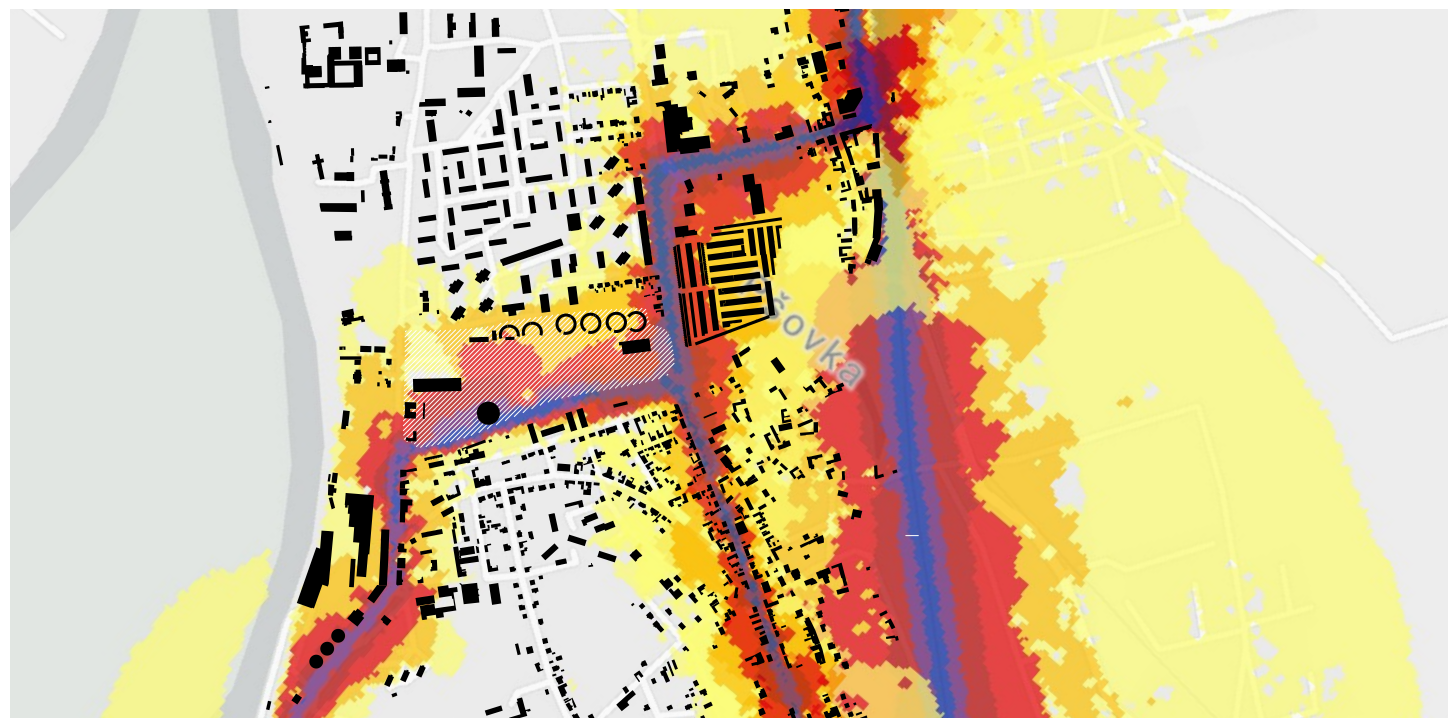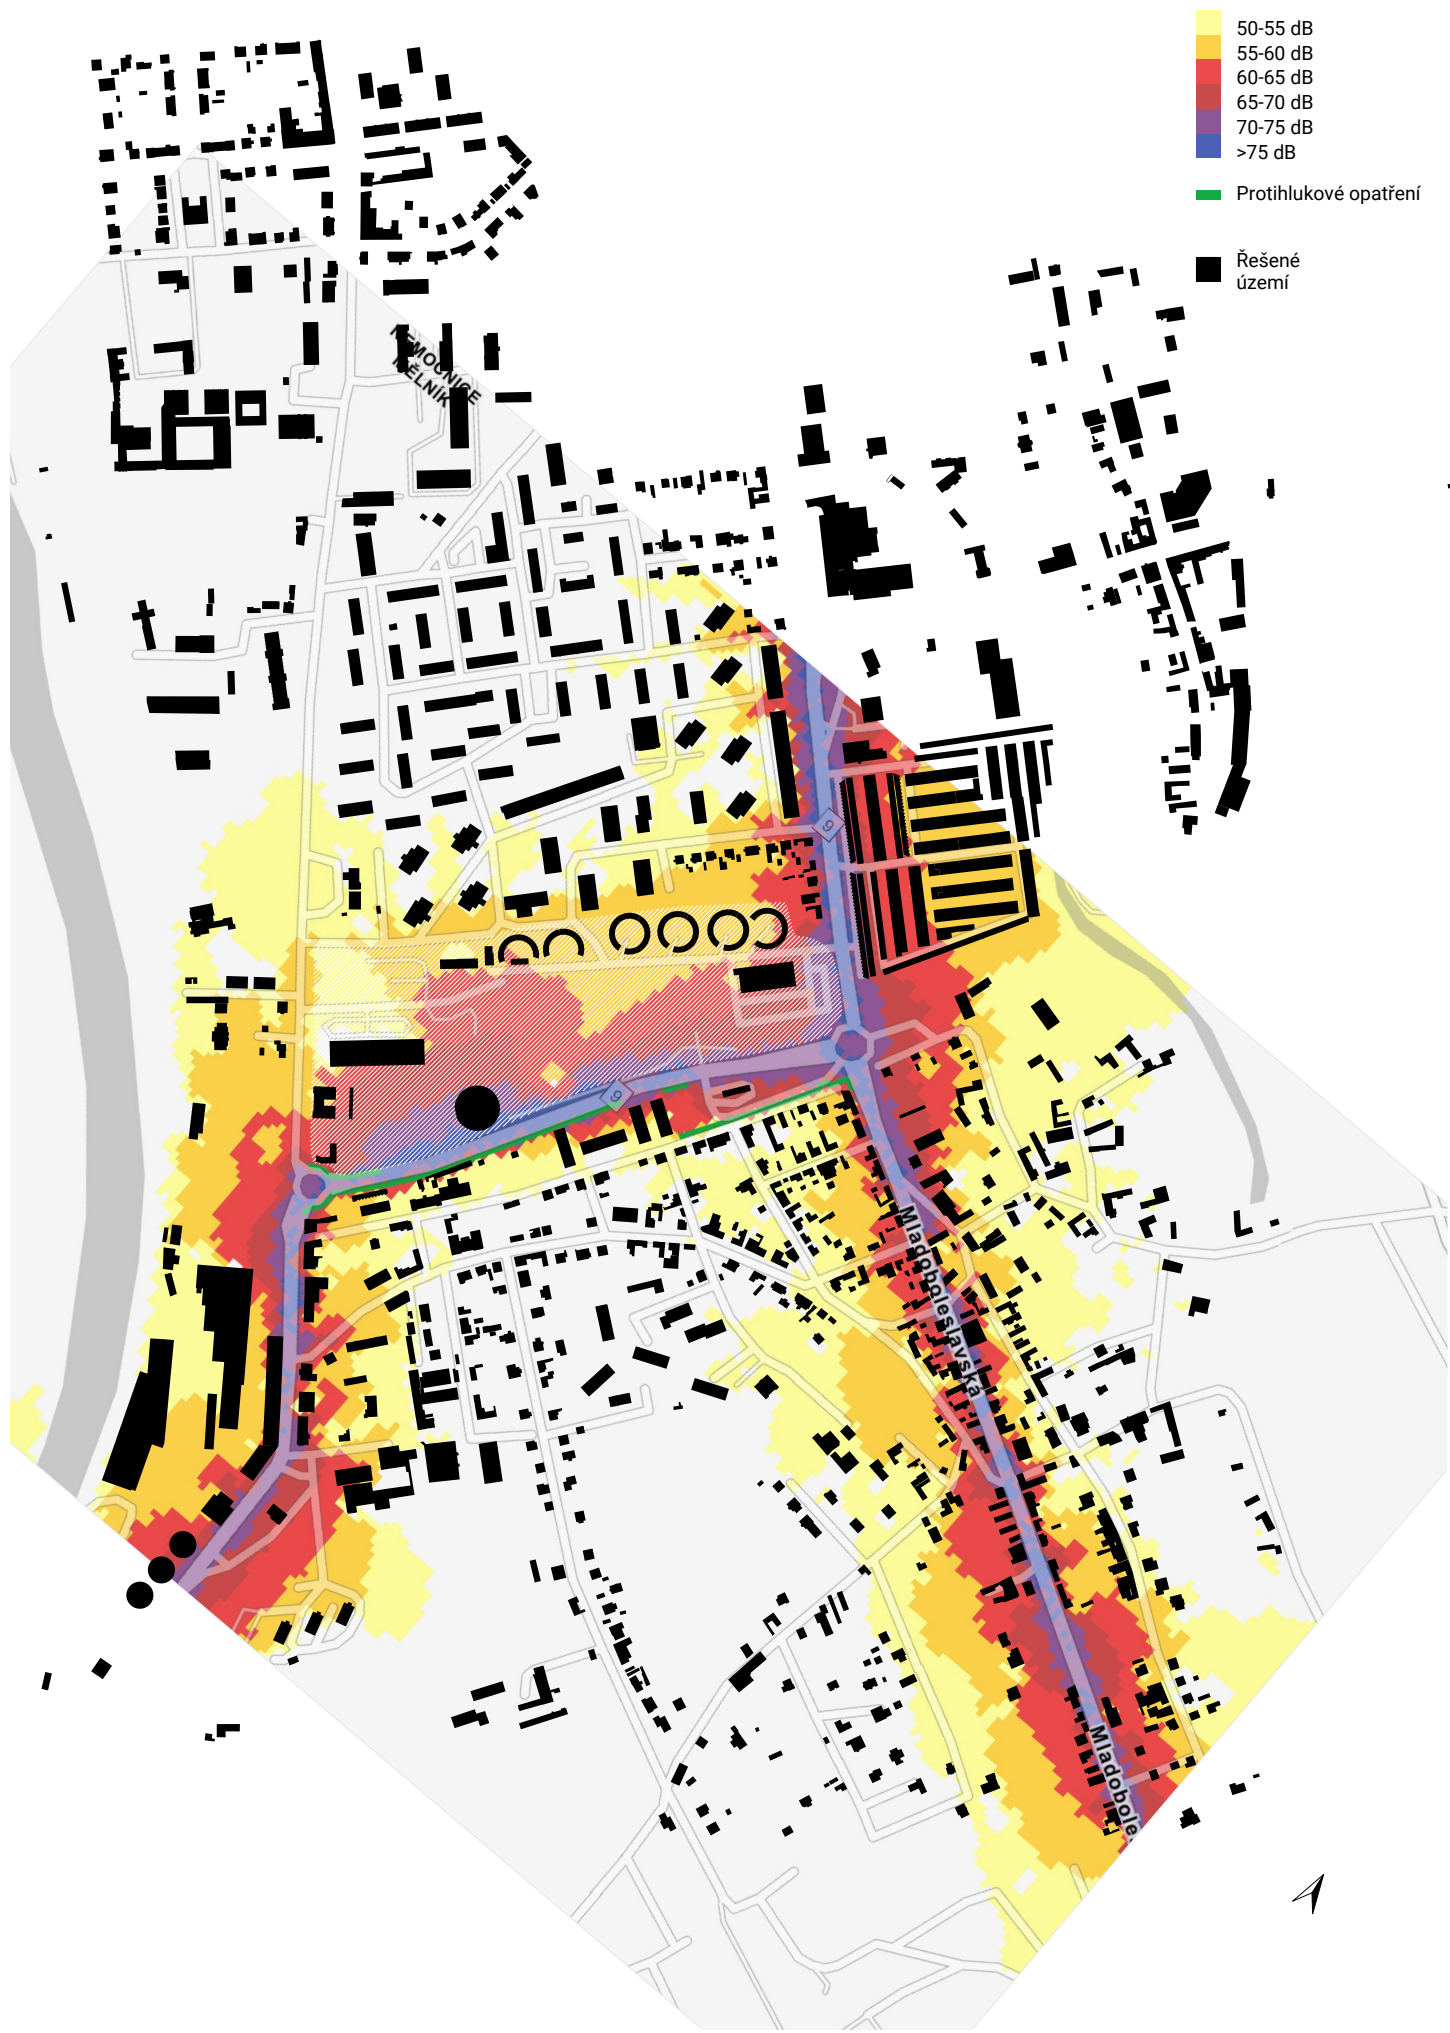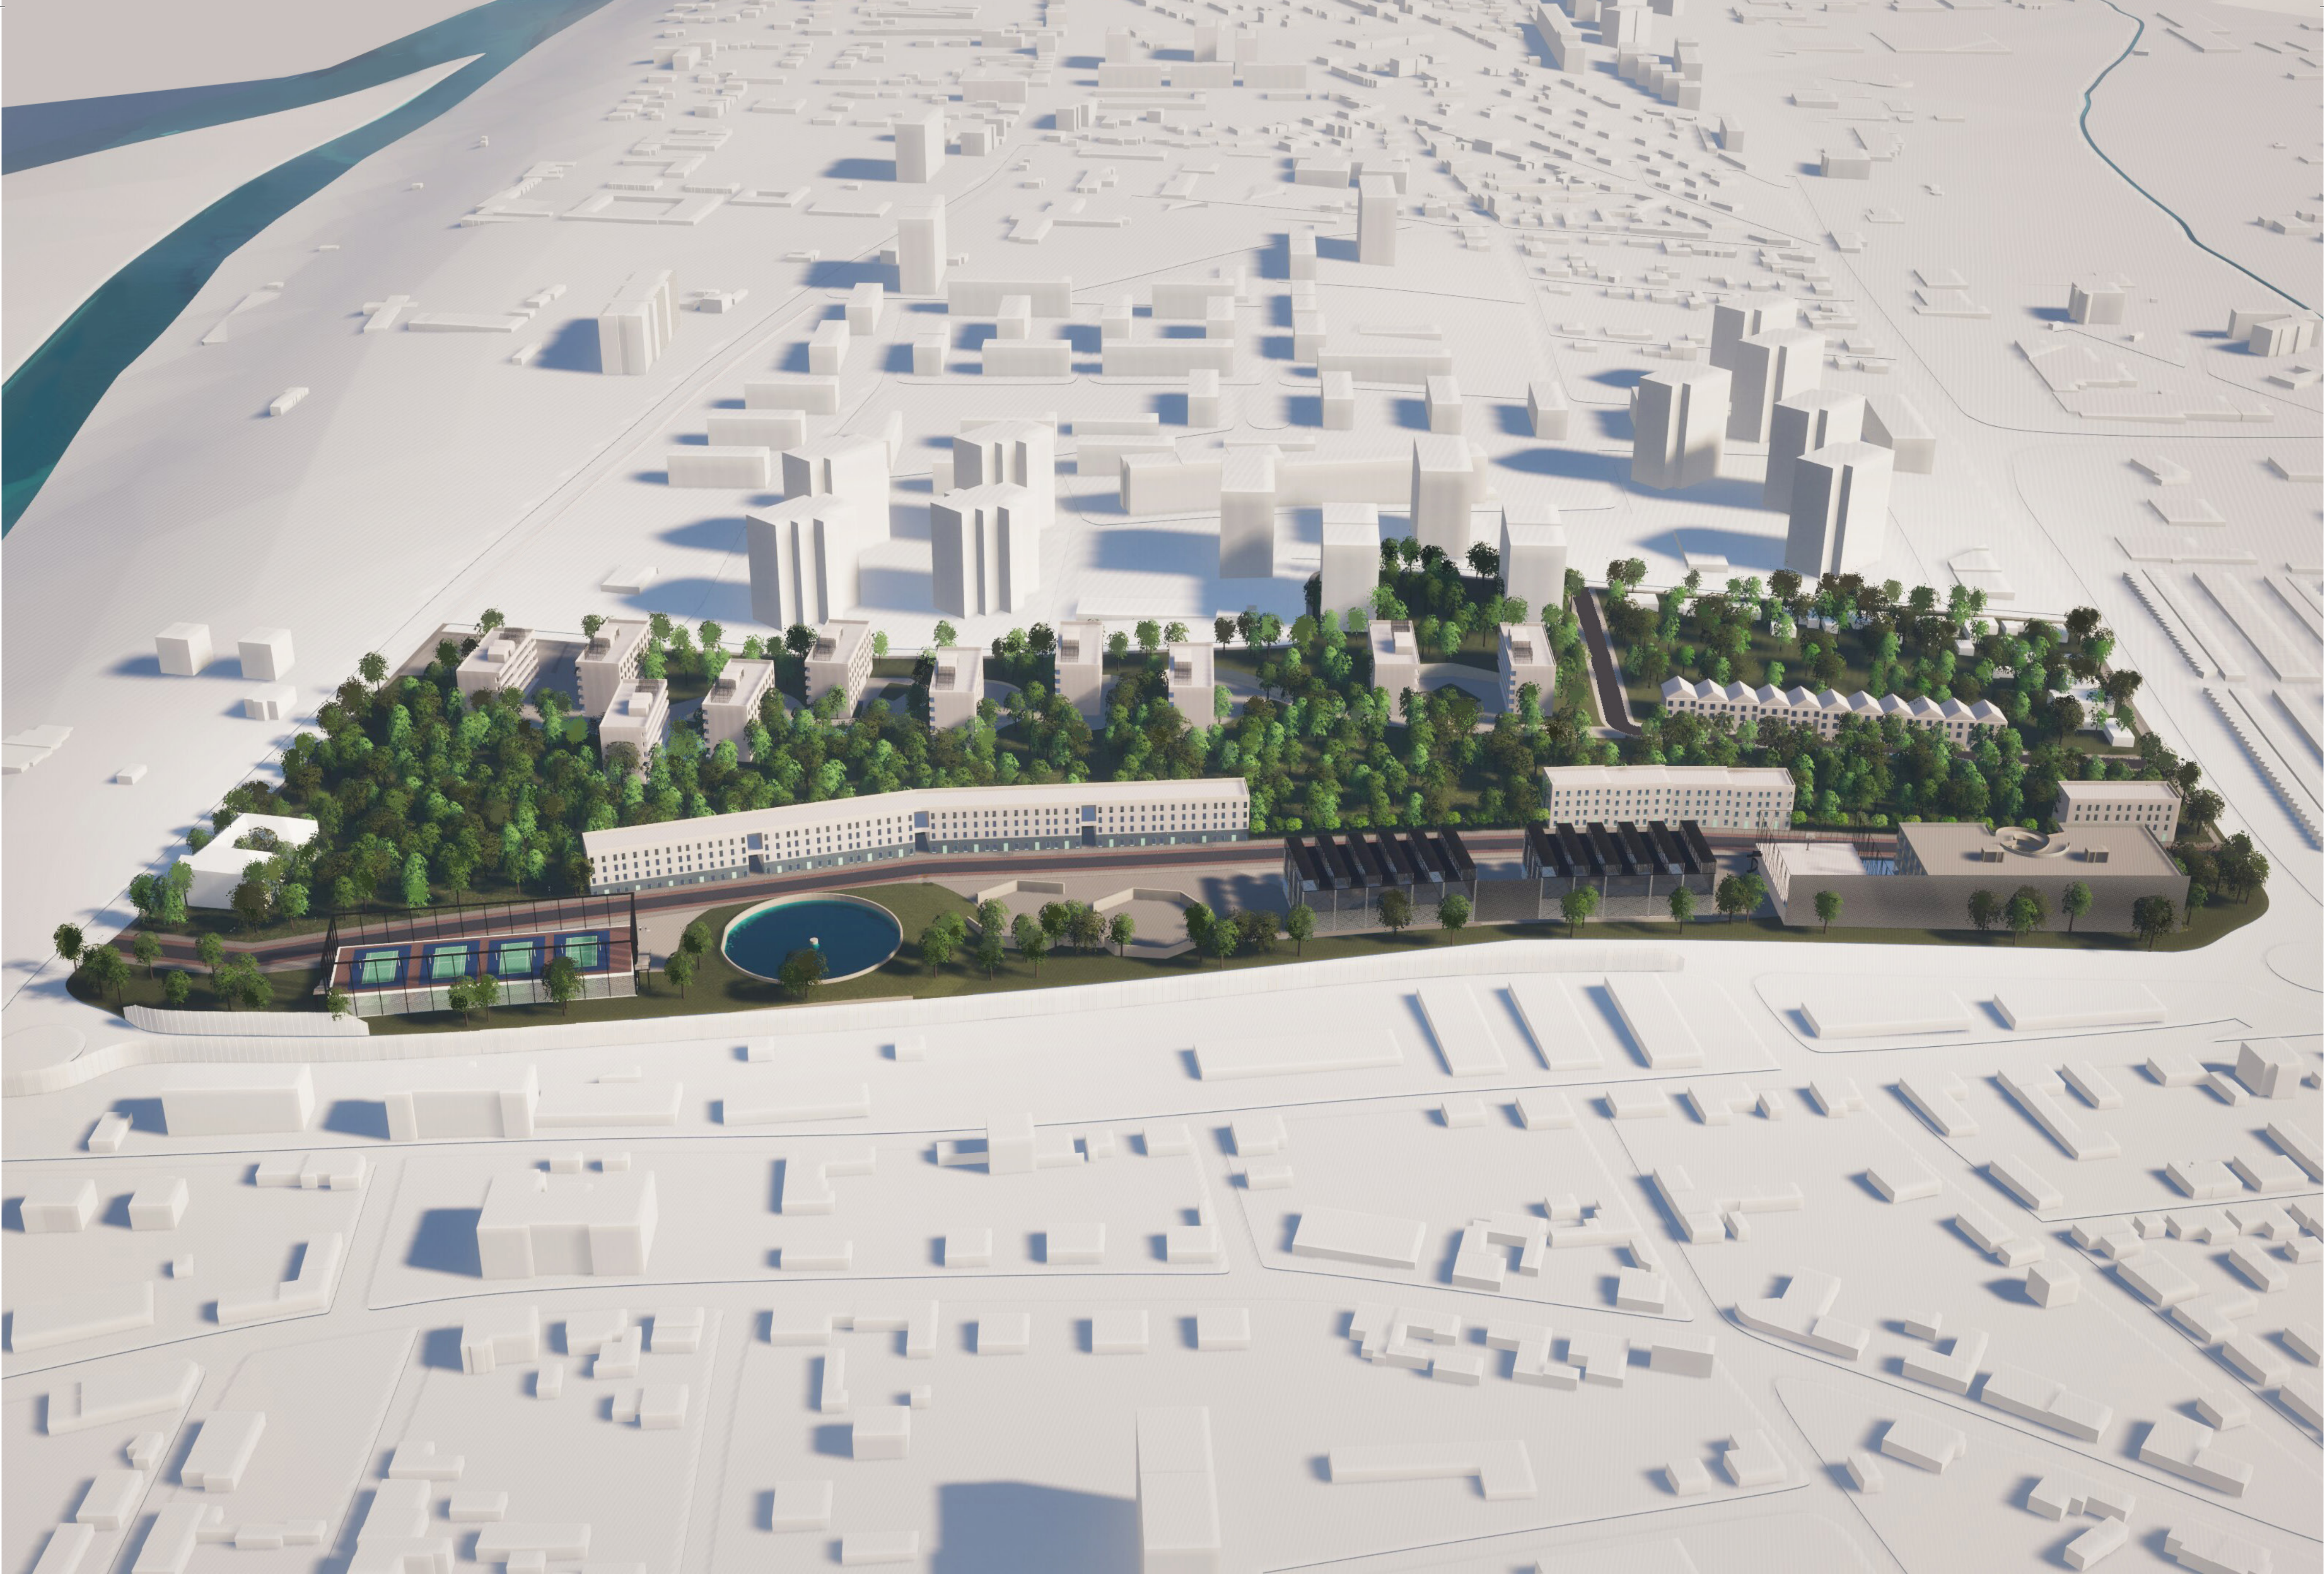



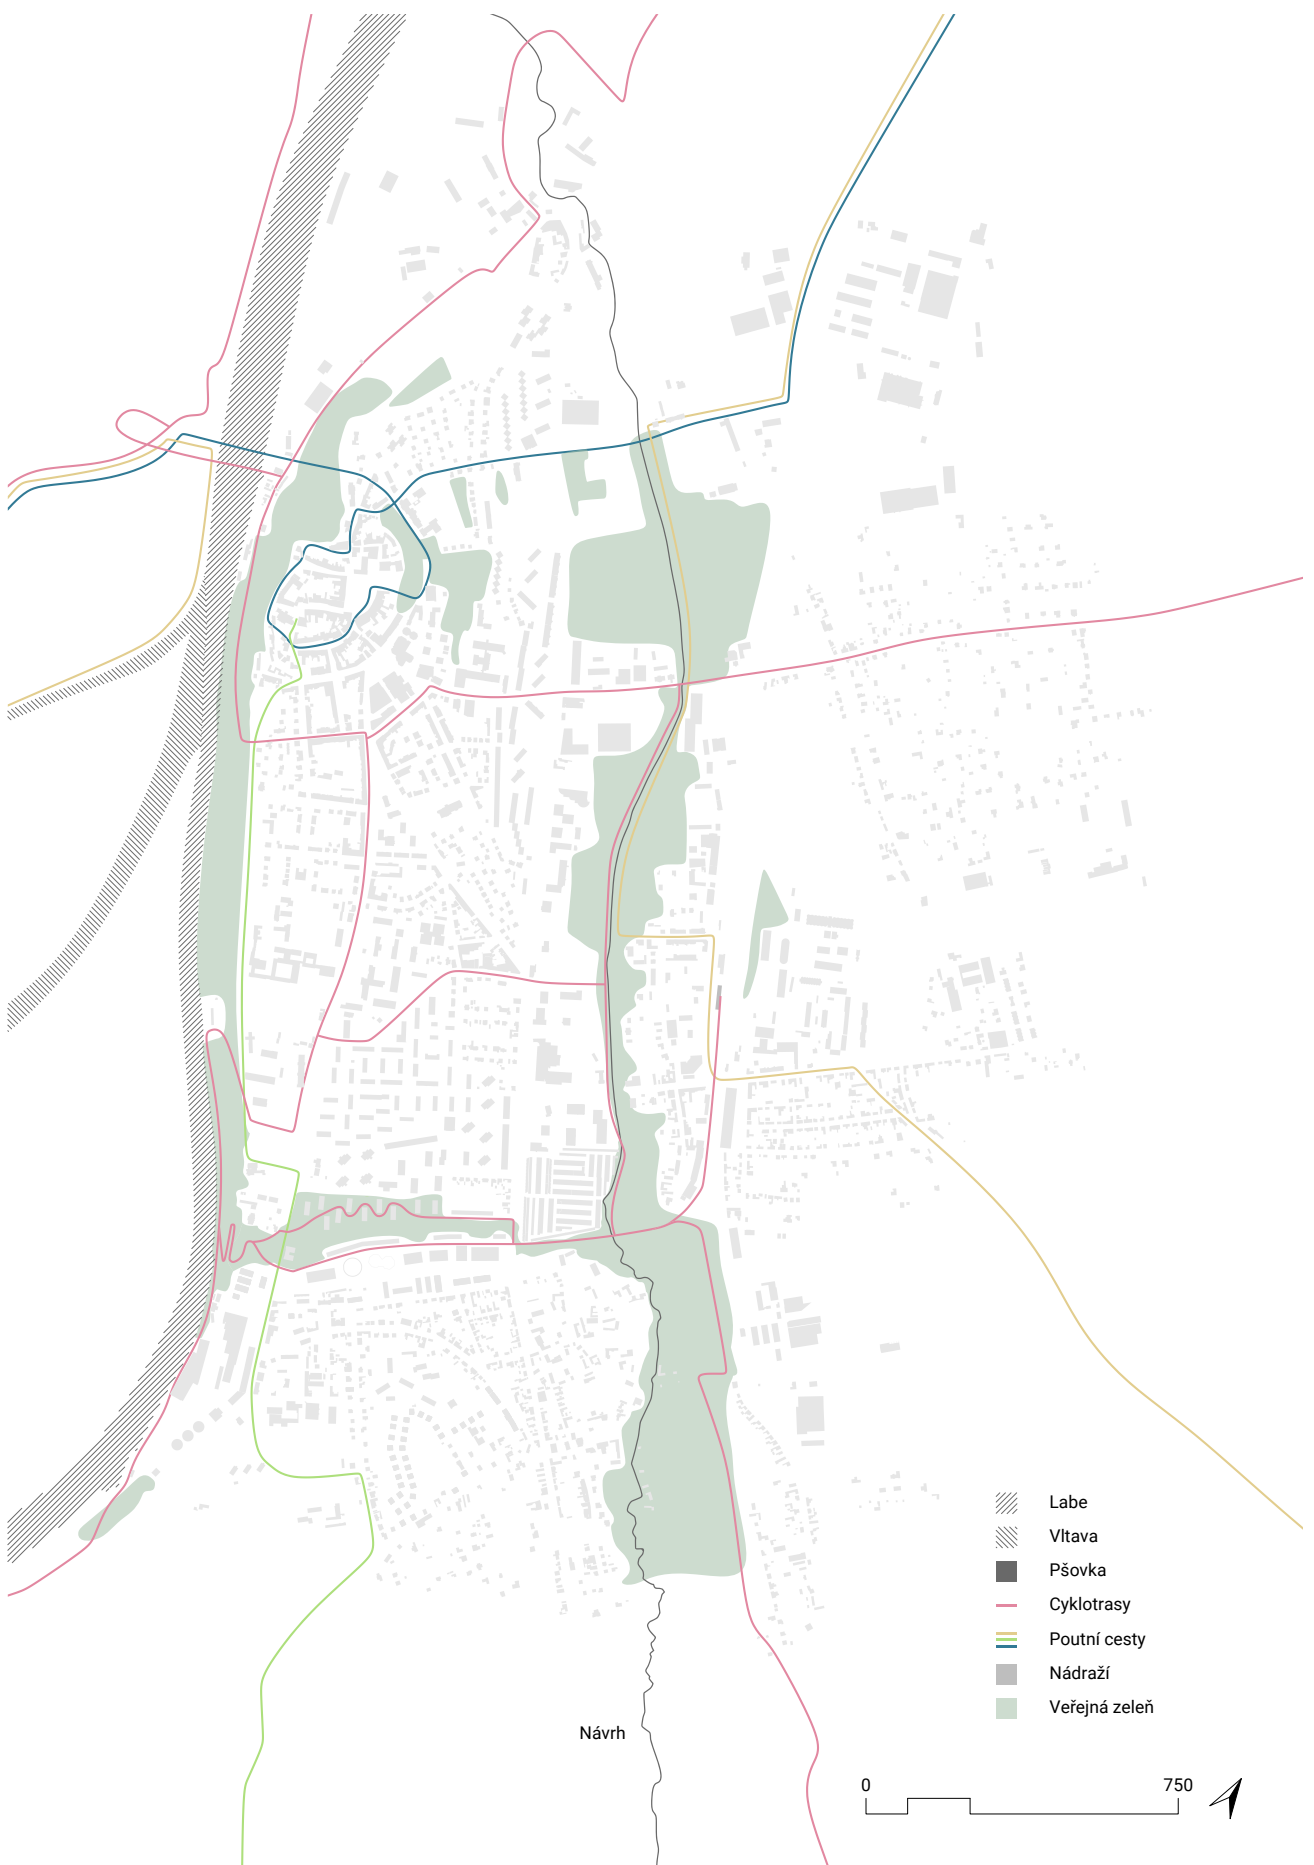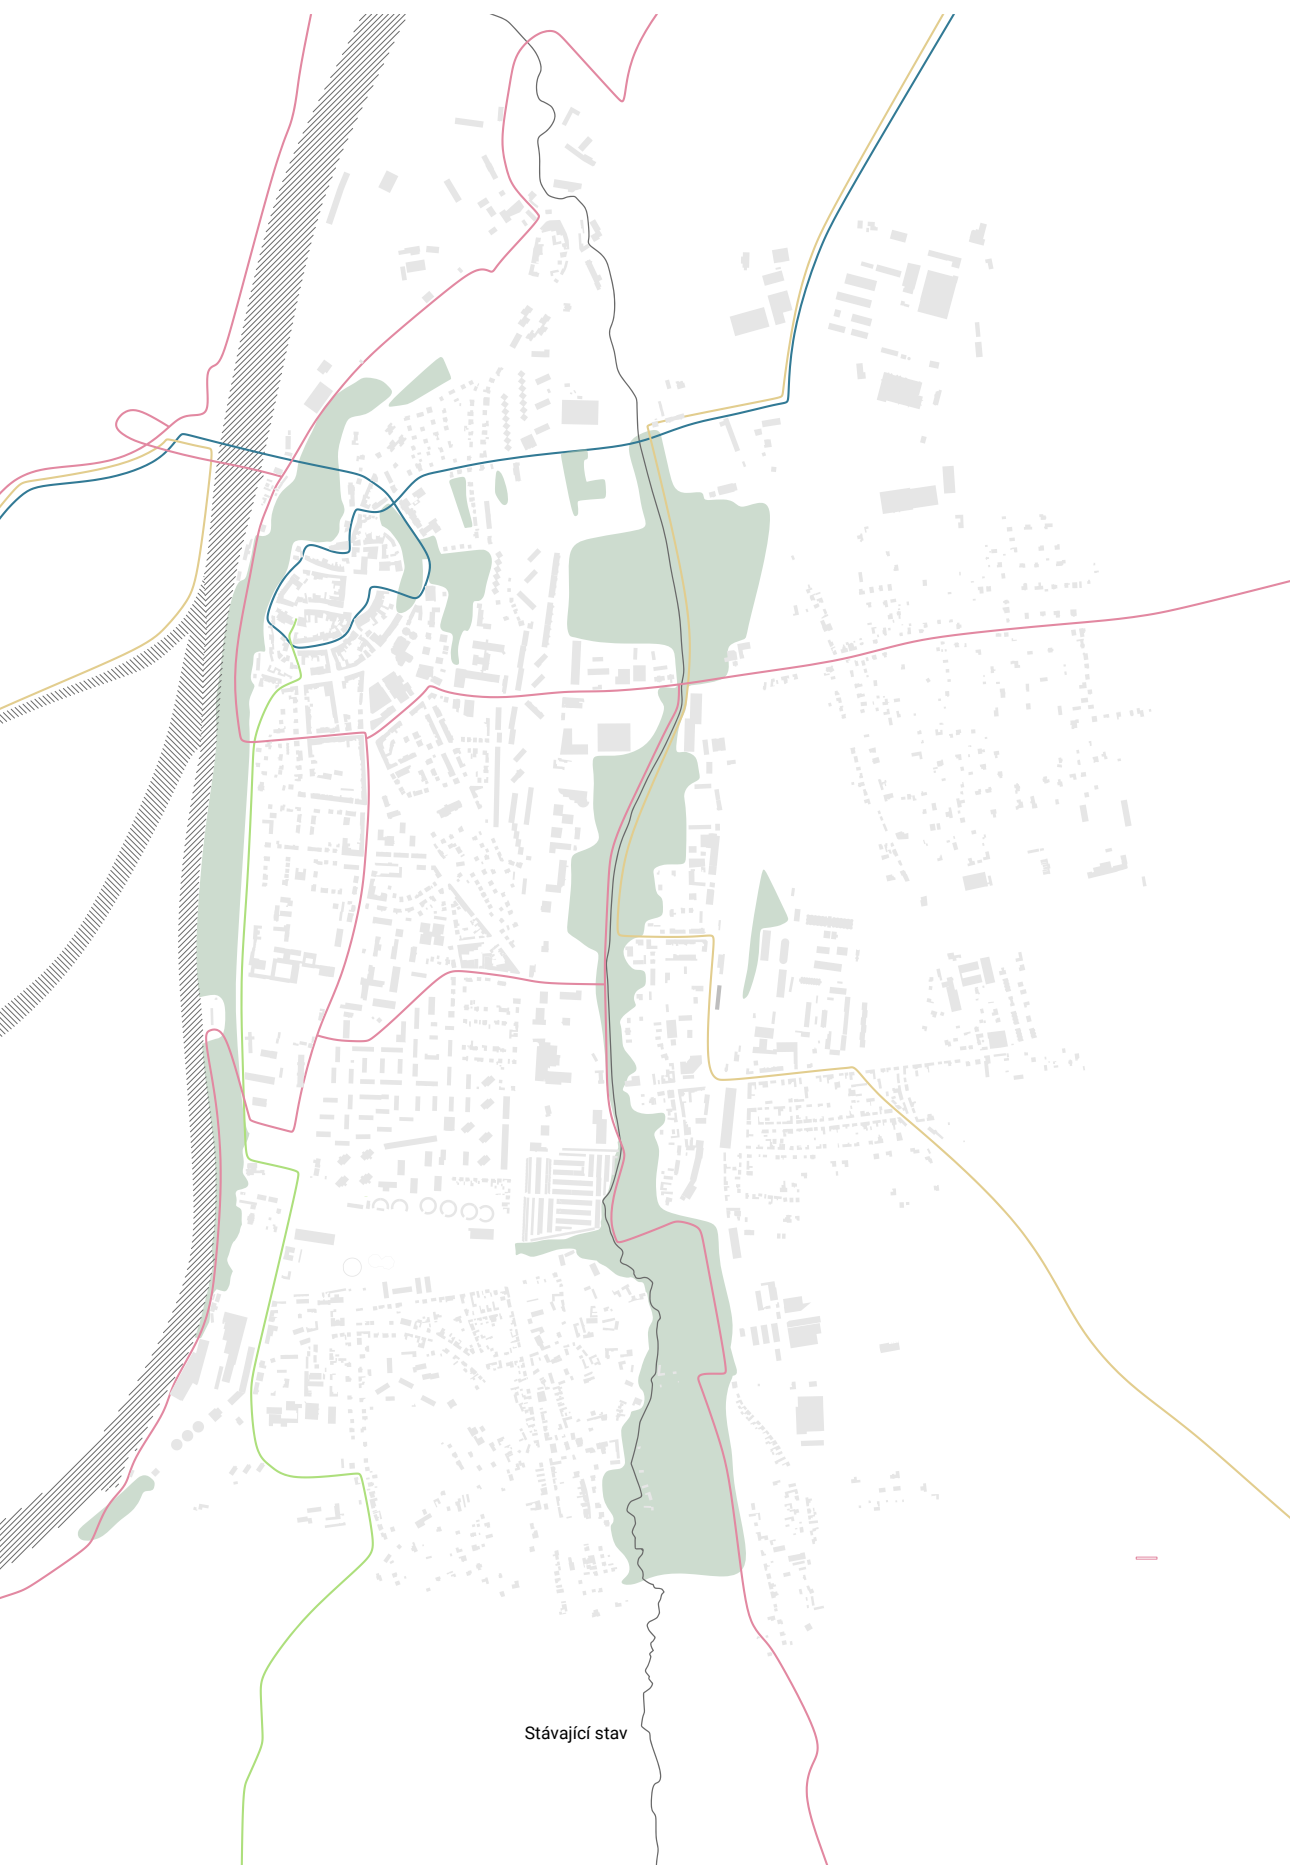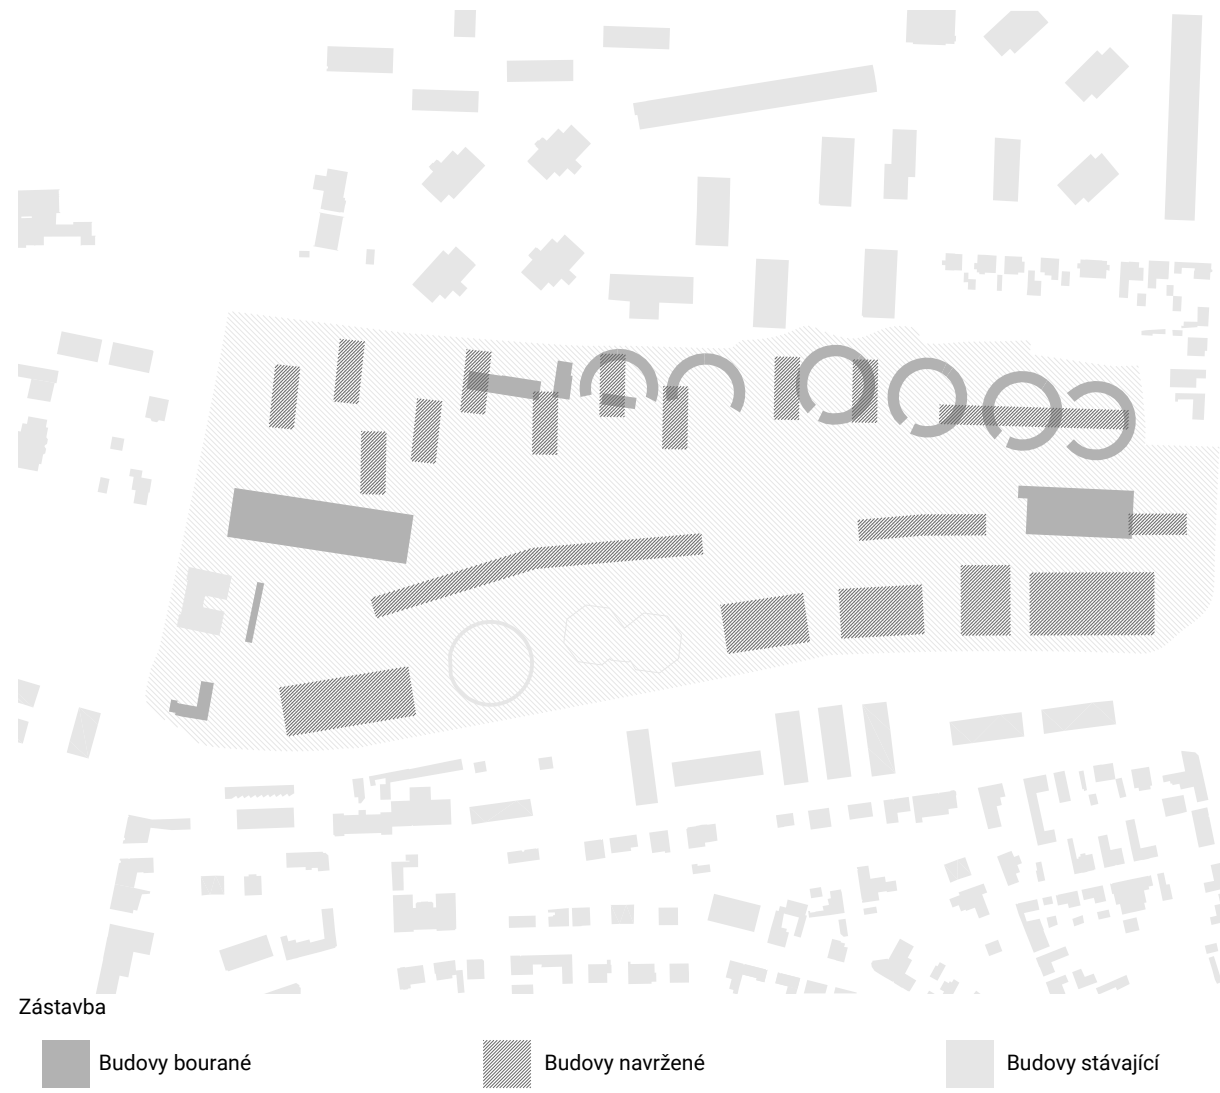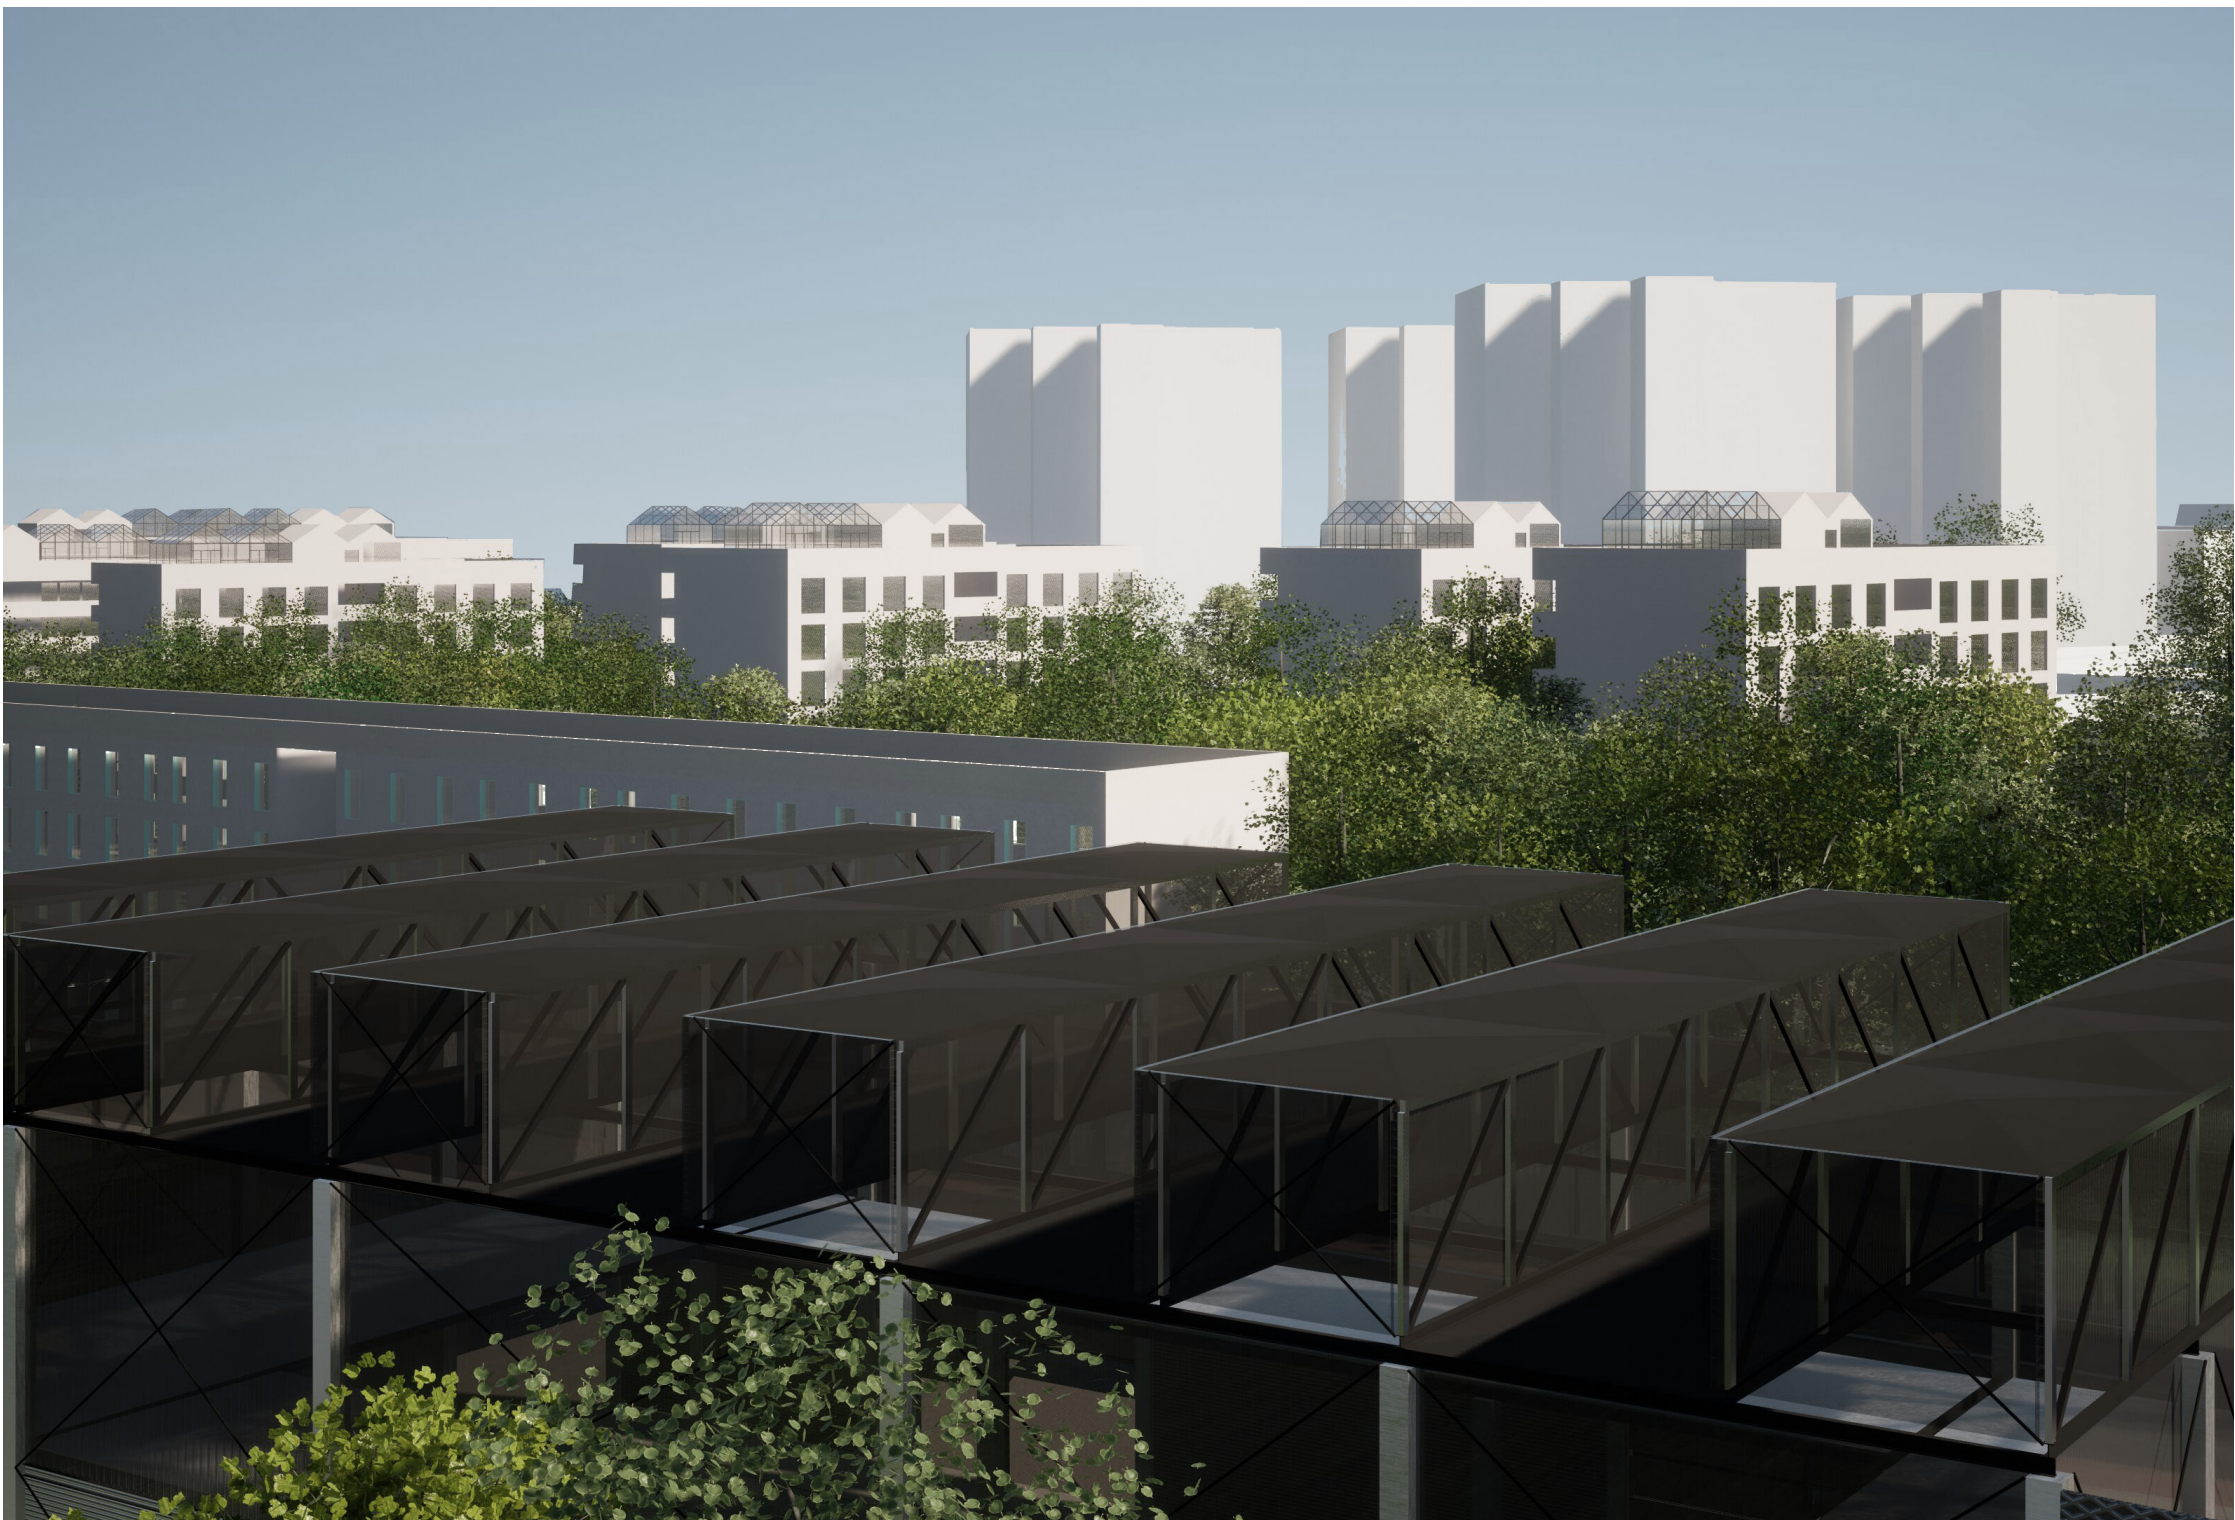



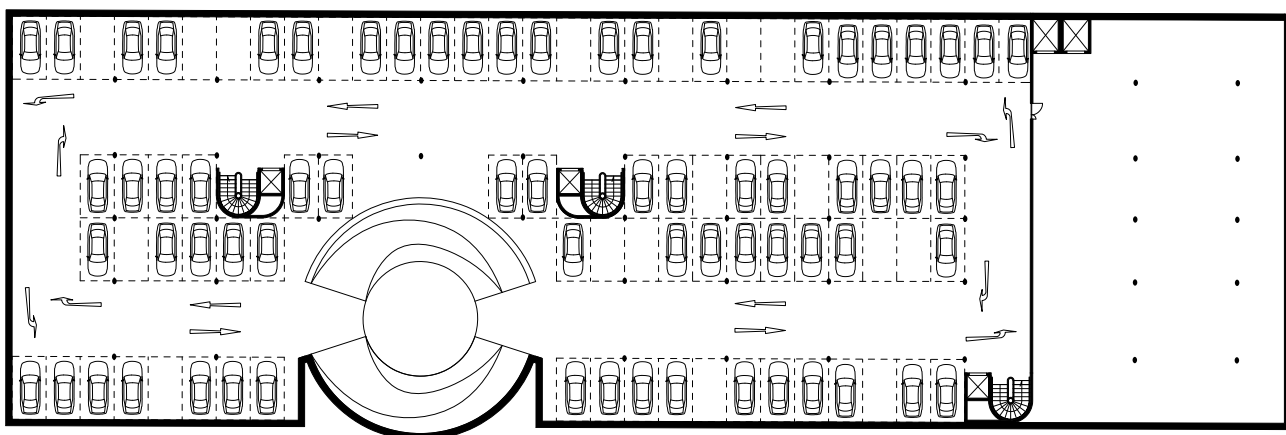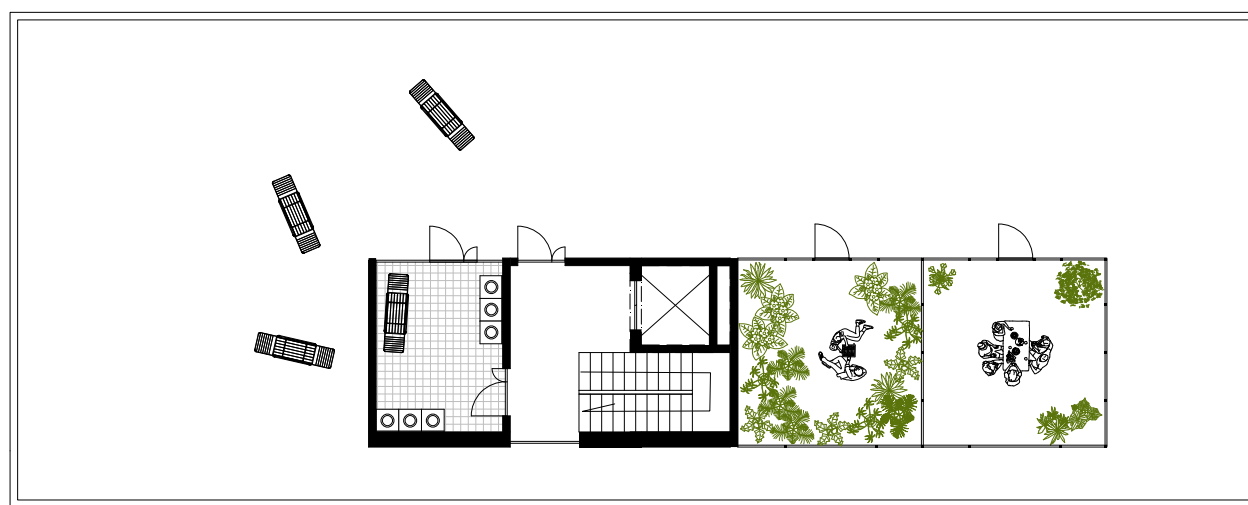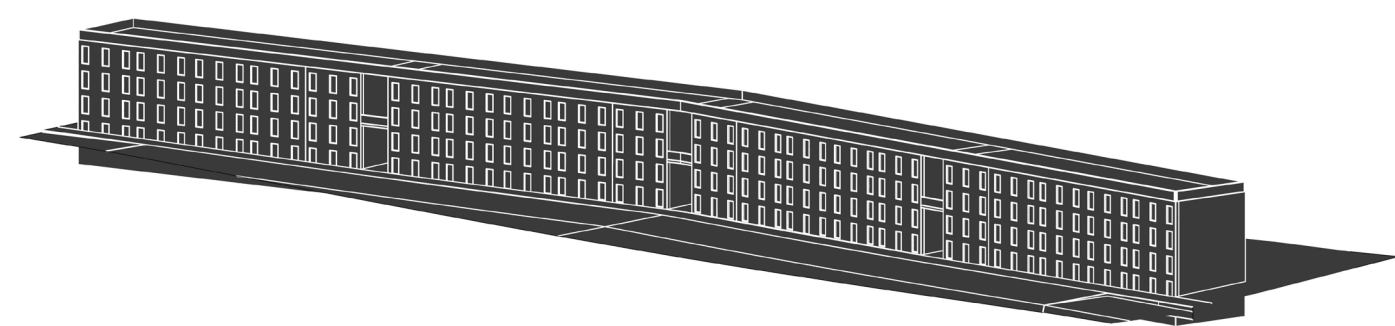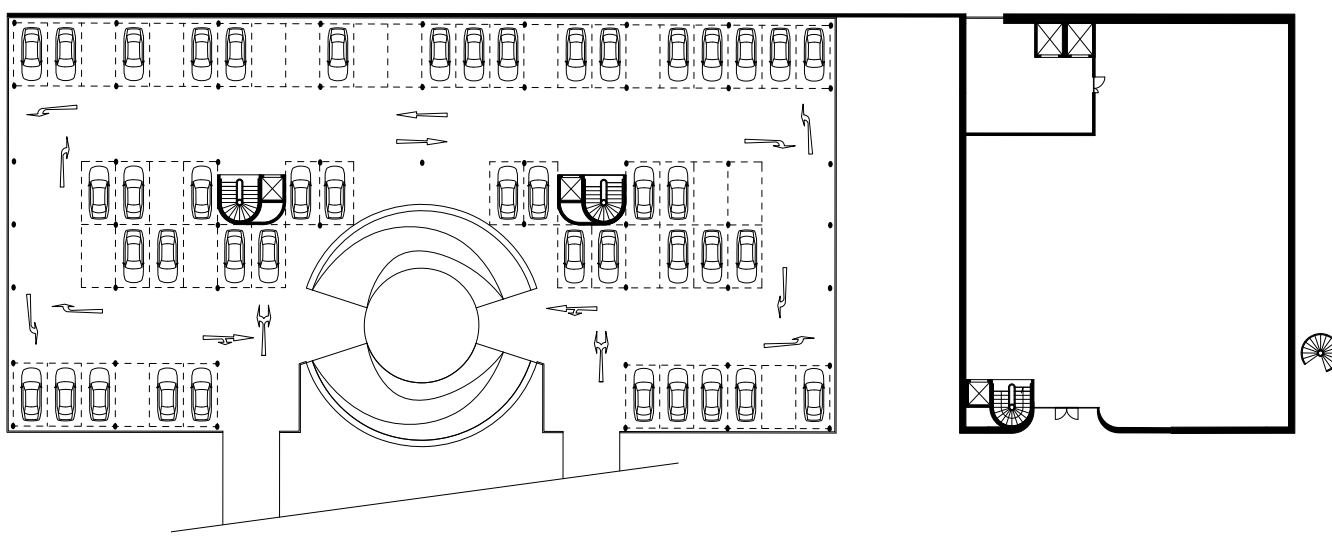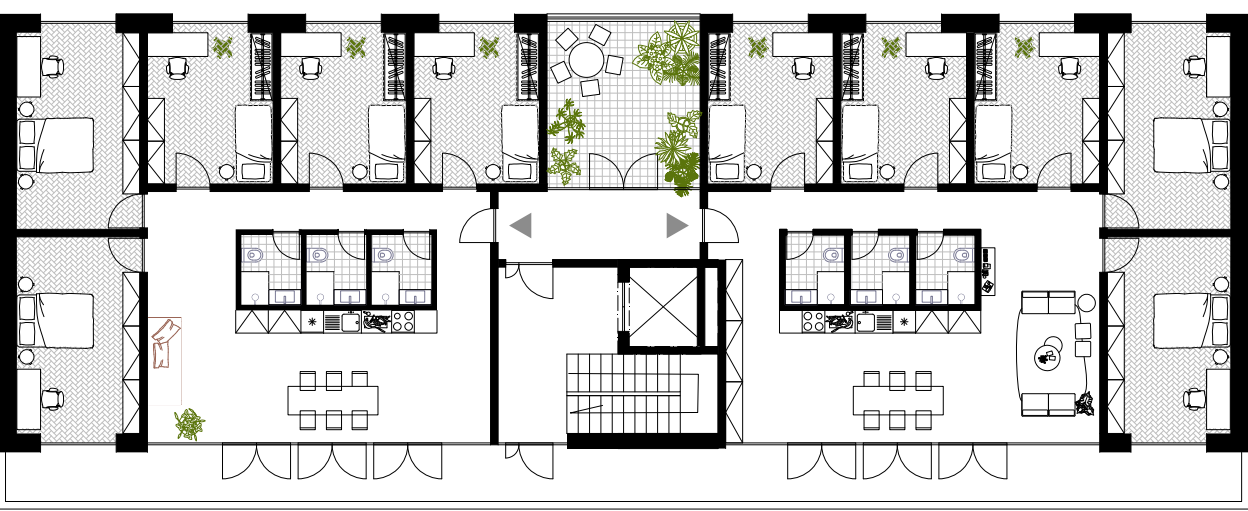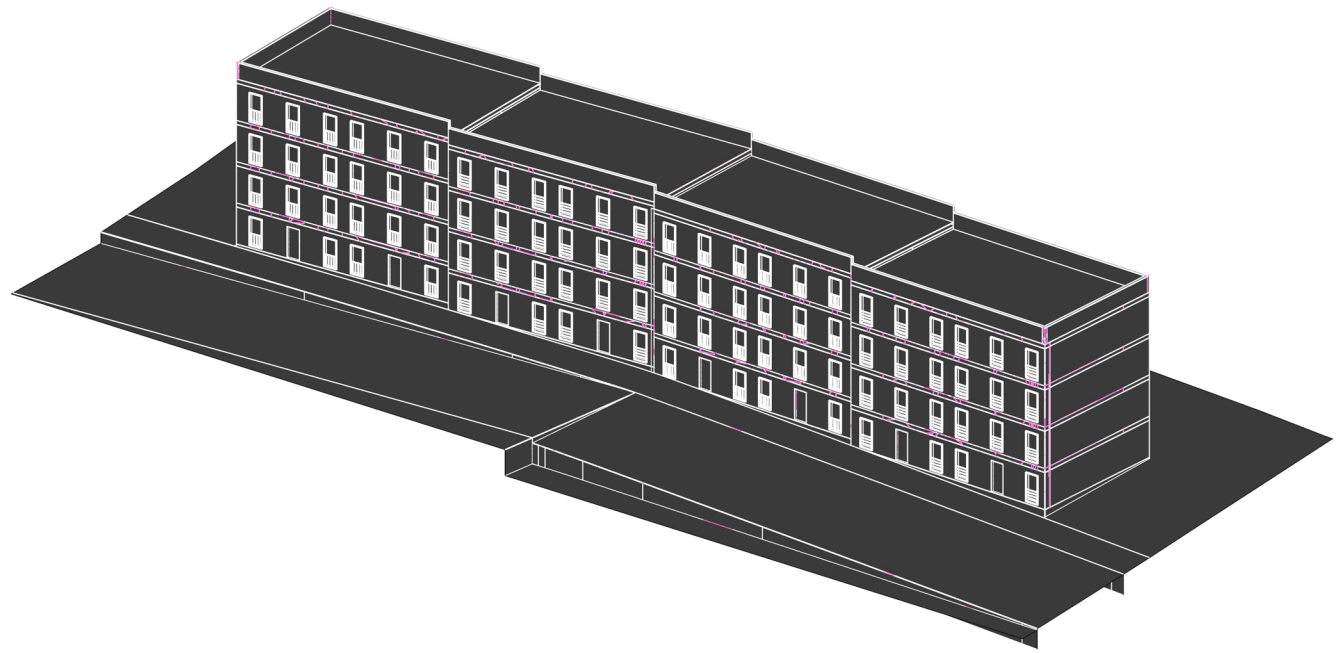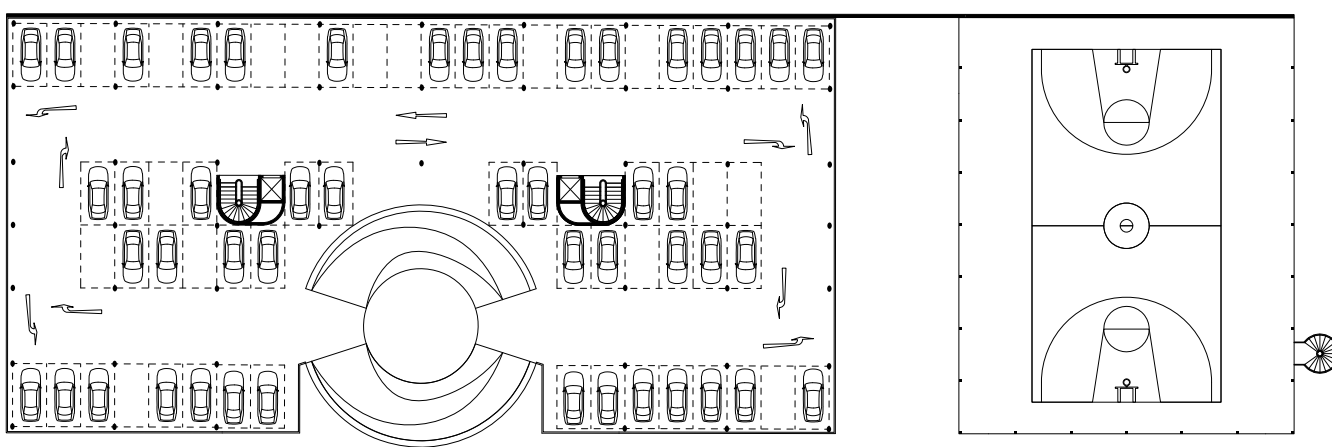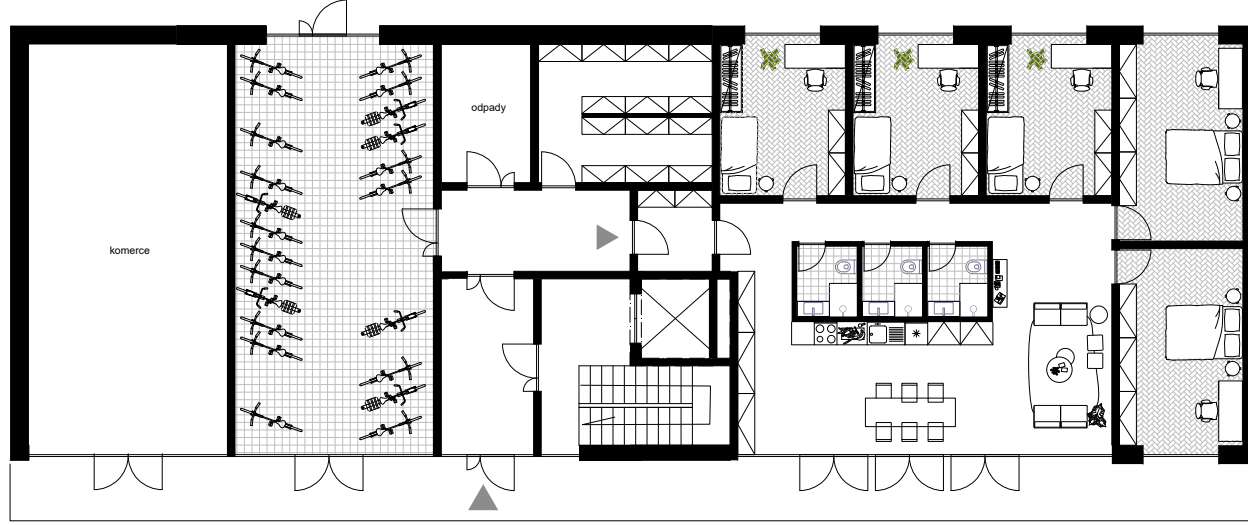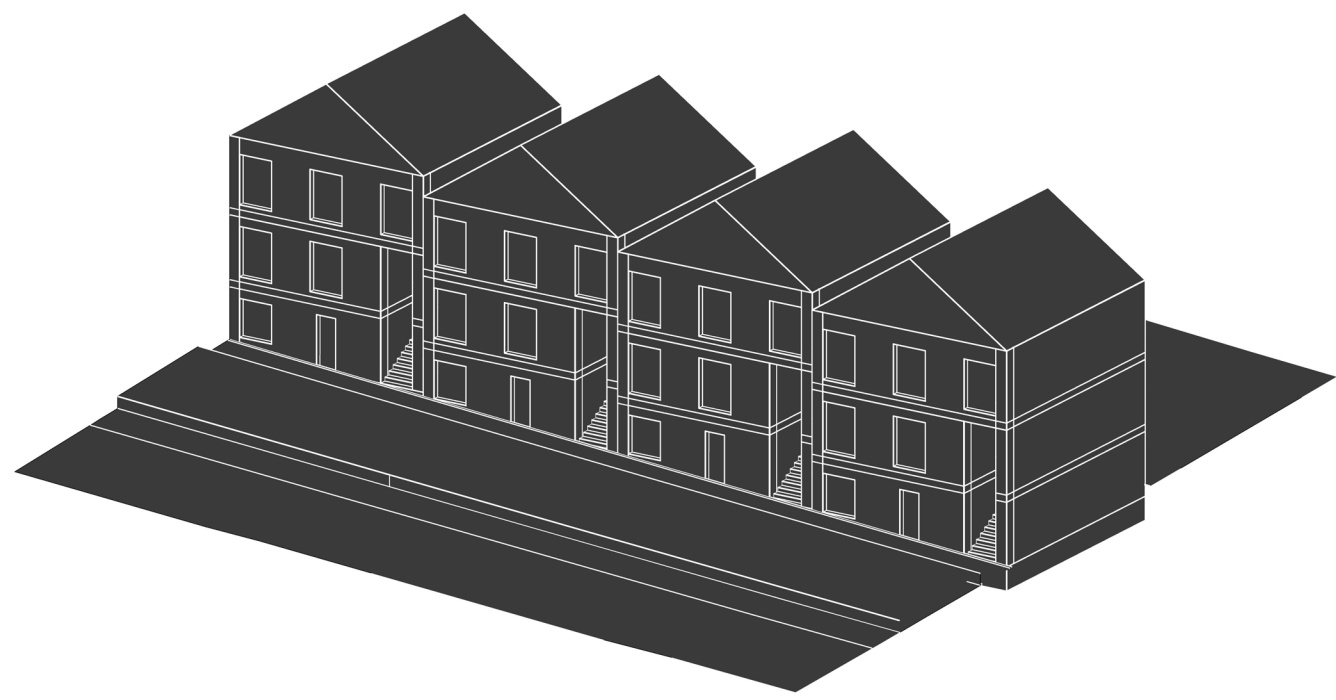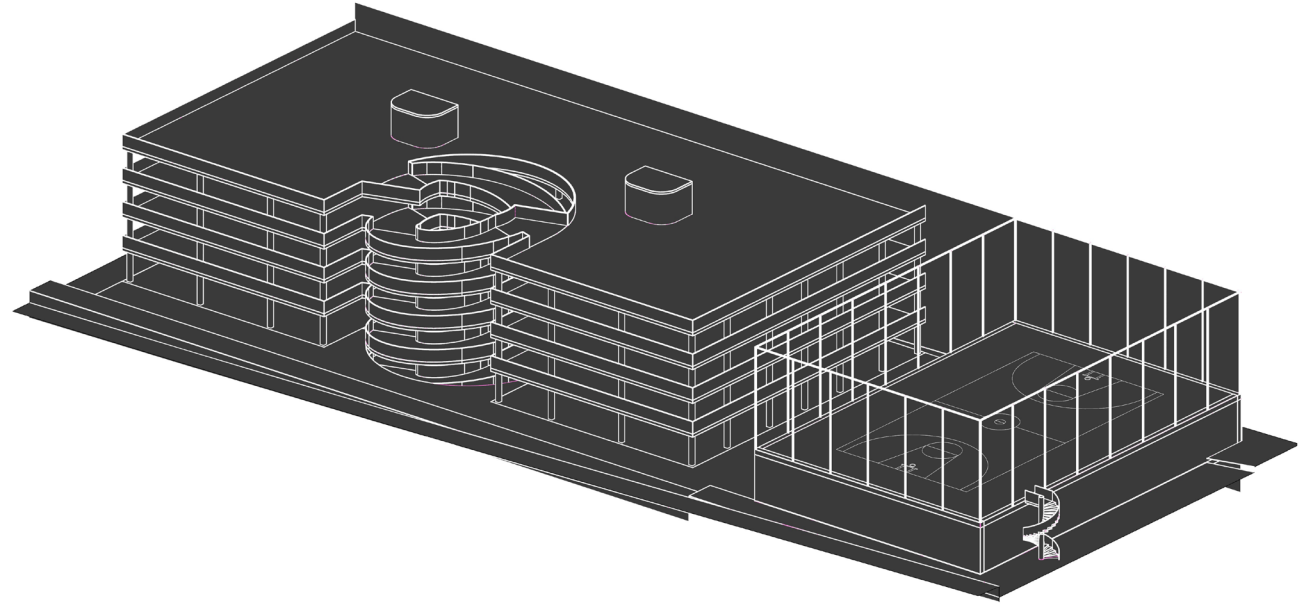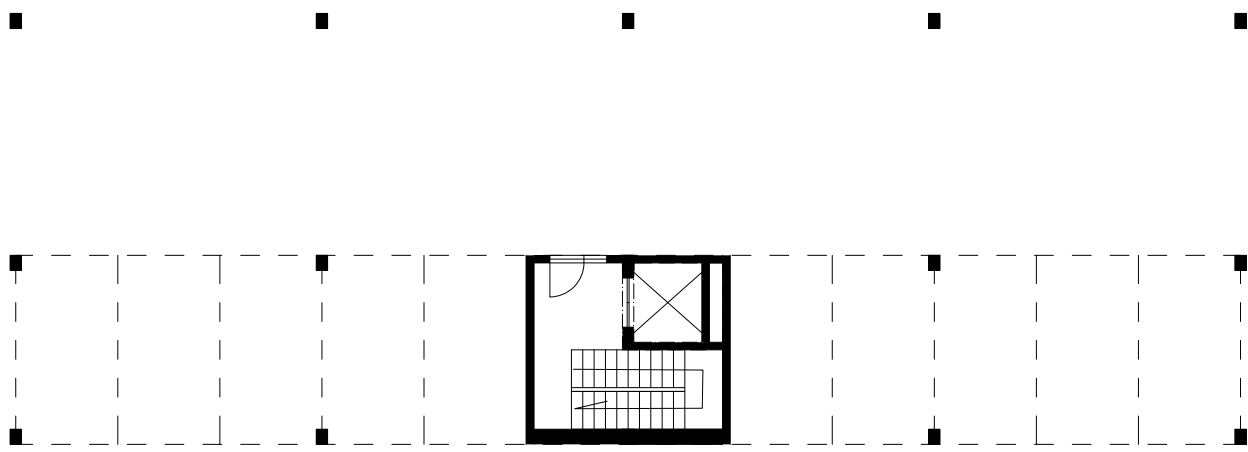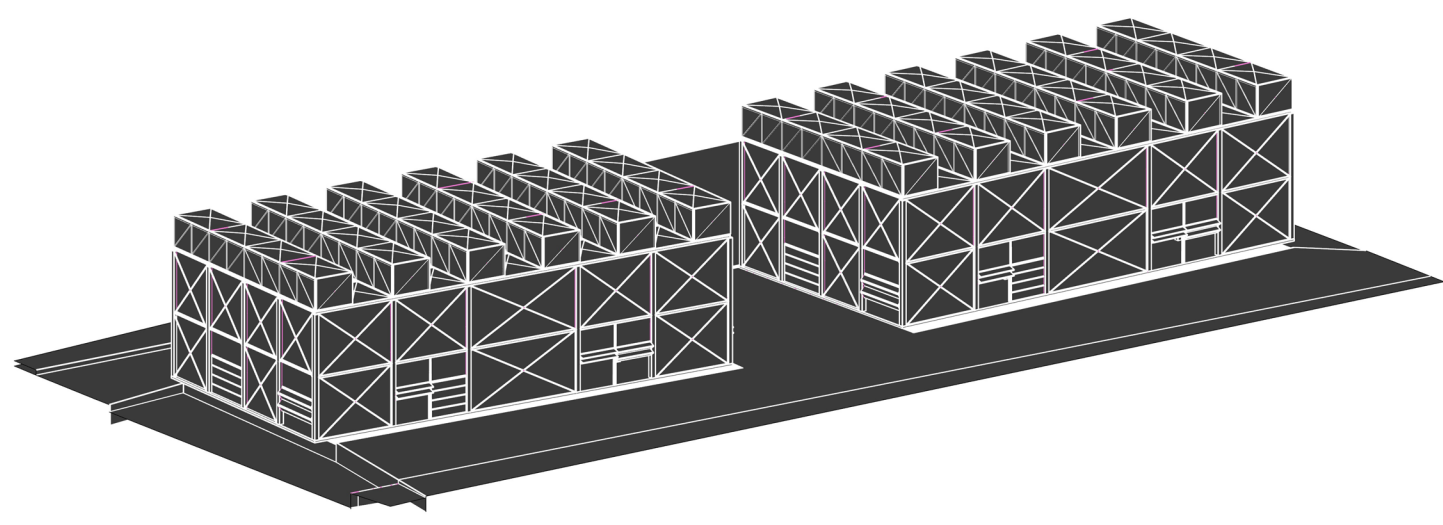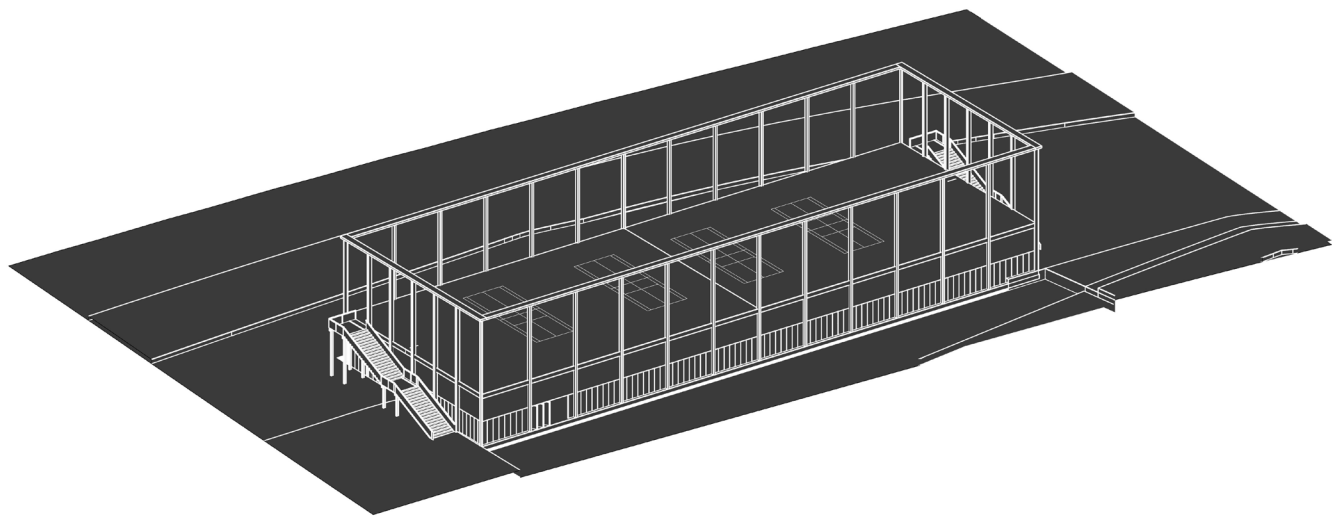

0 10m

0 30m