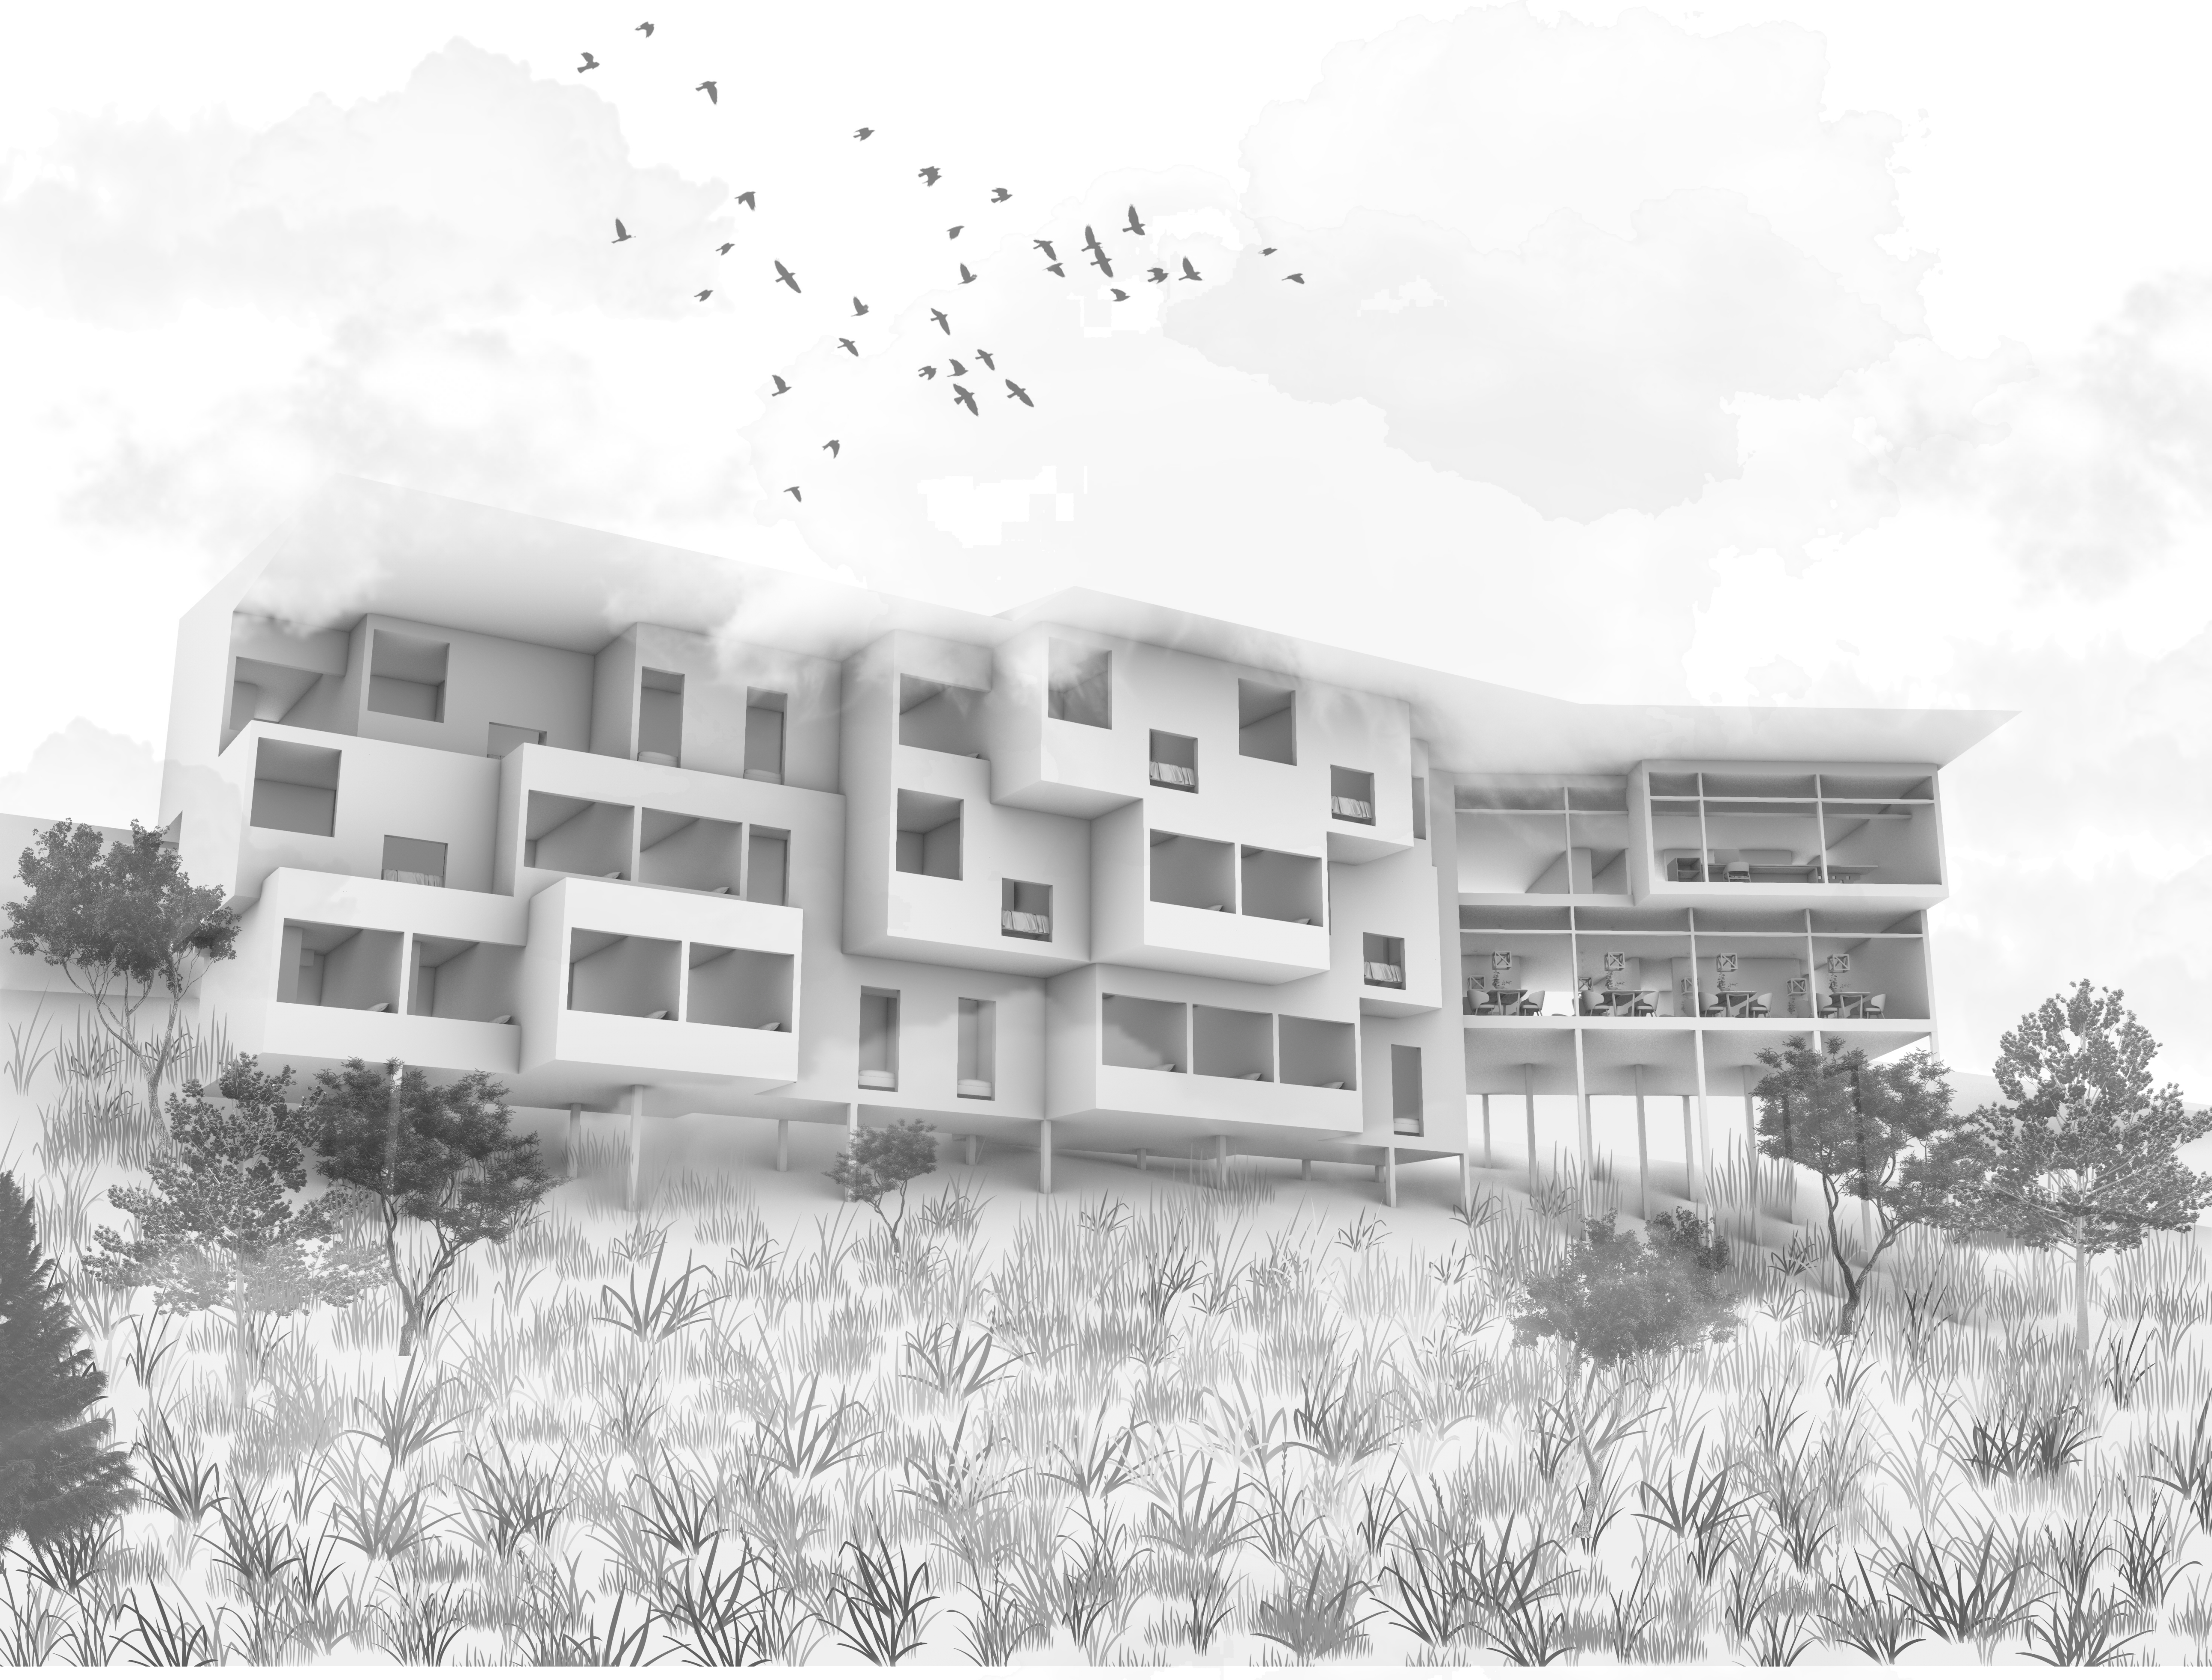

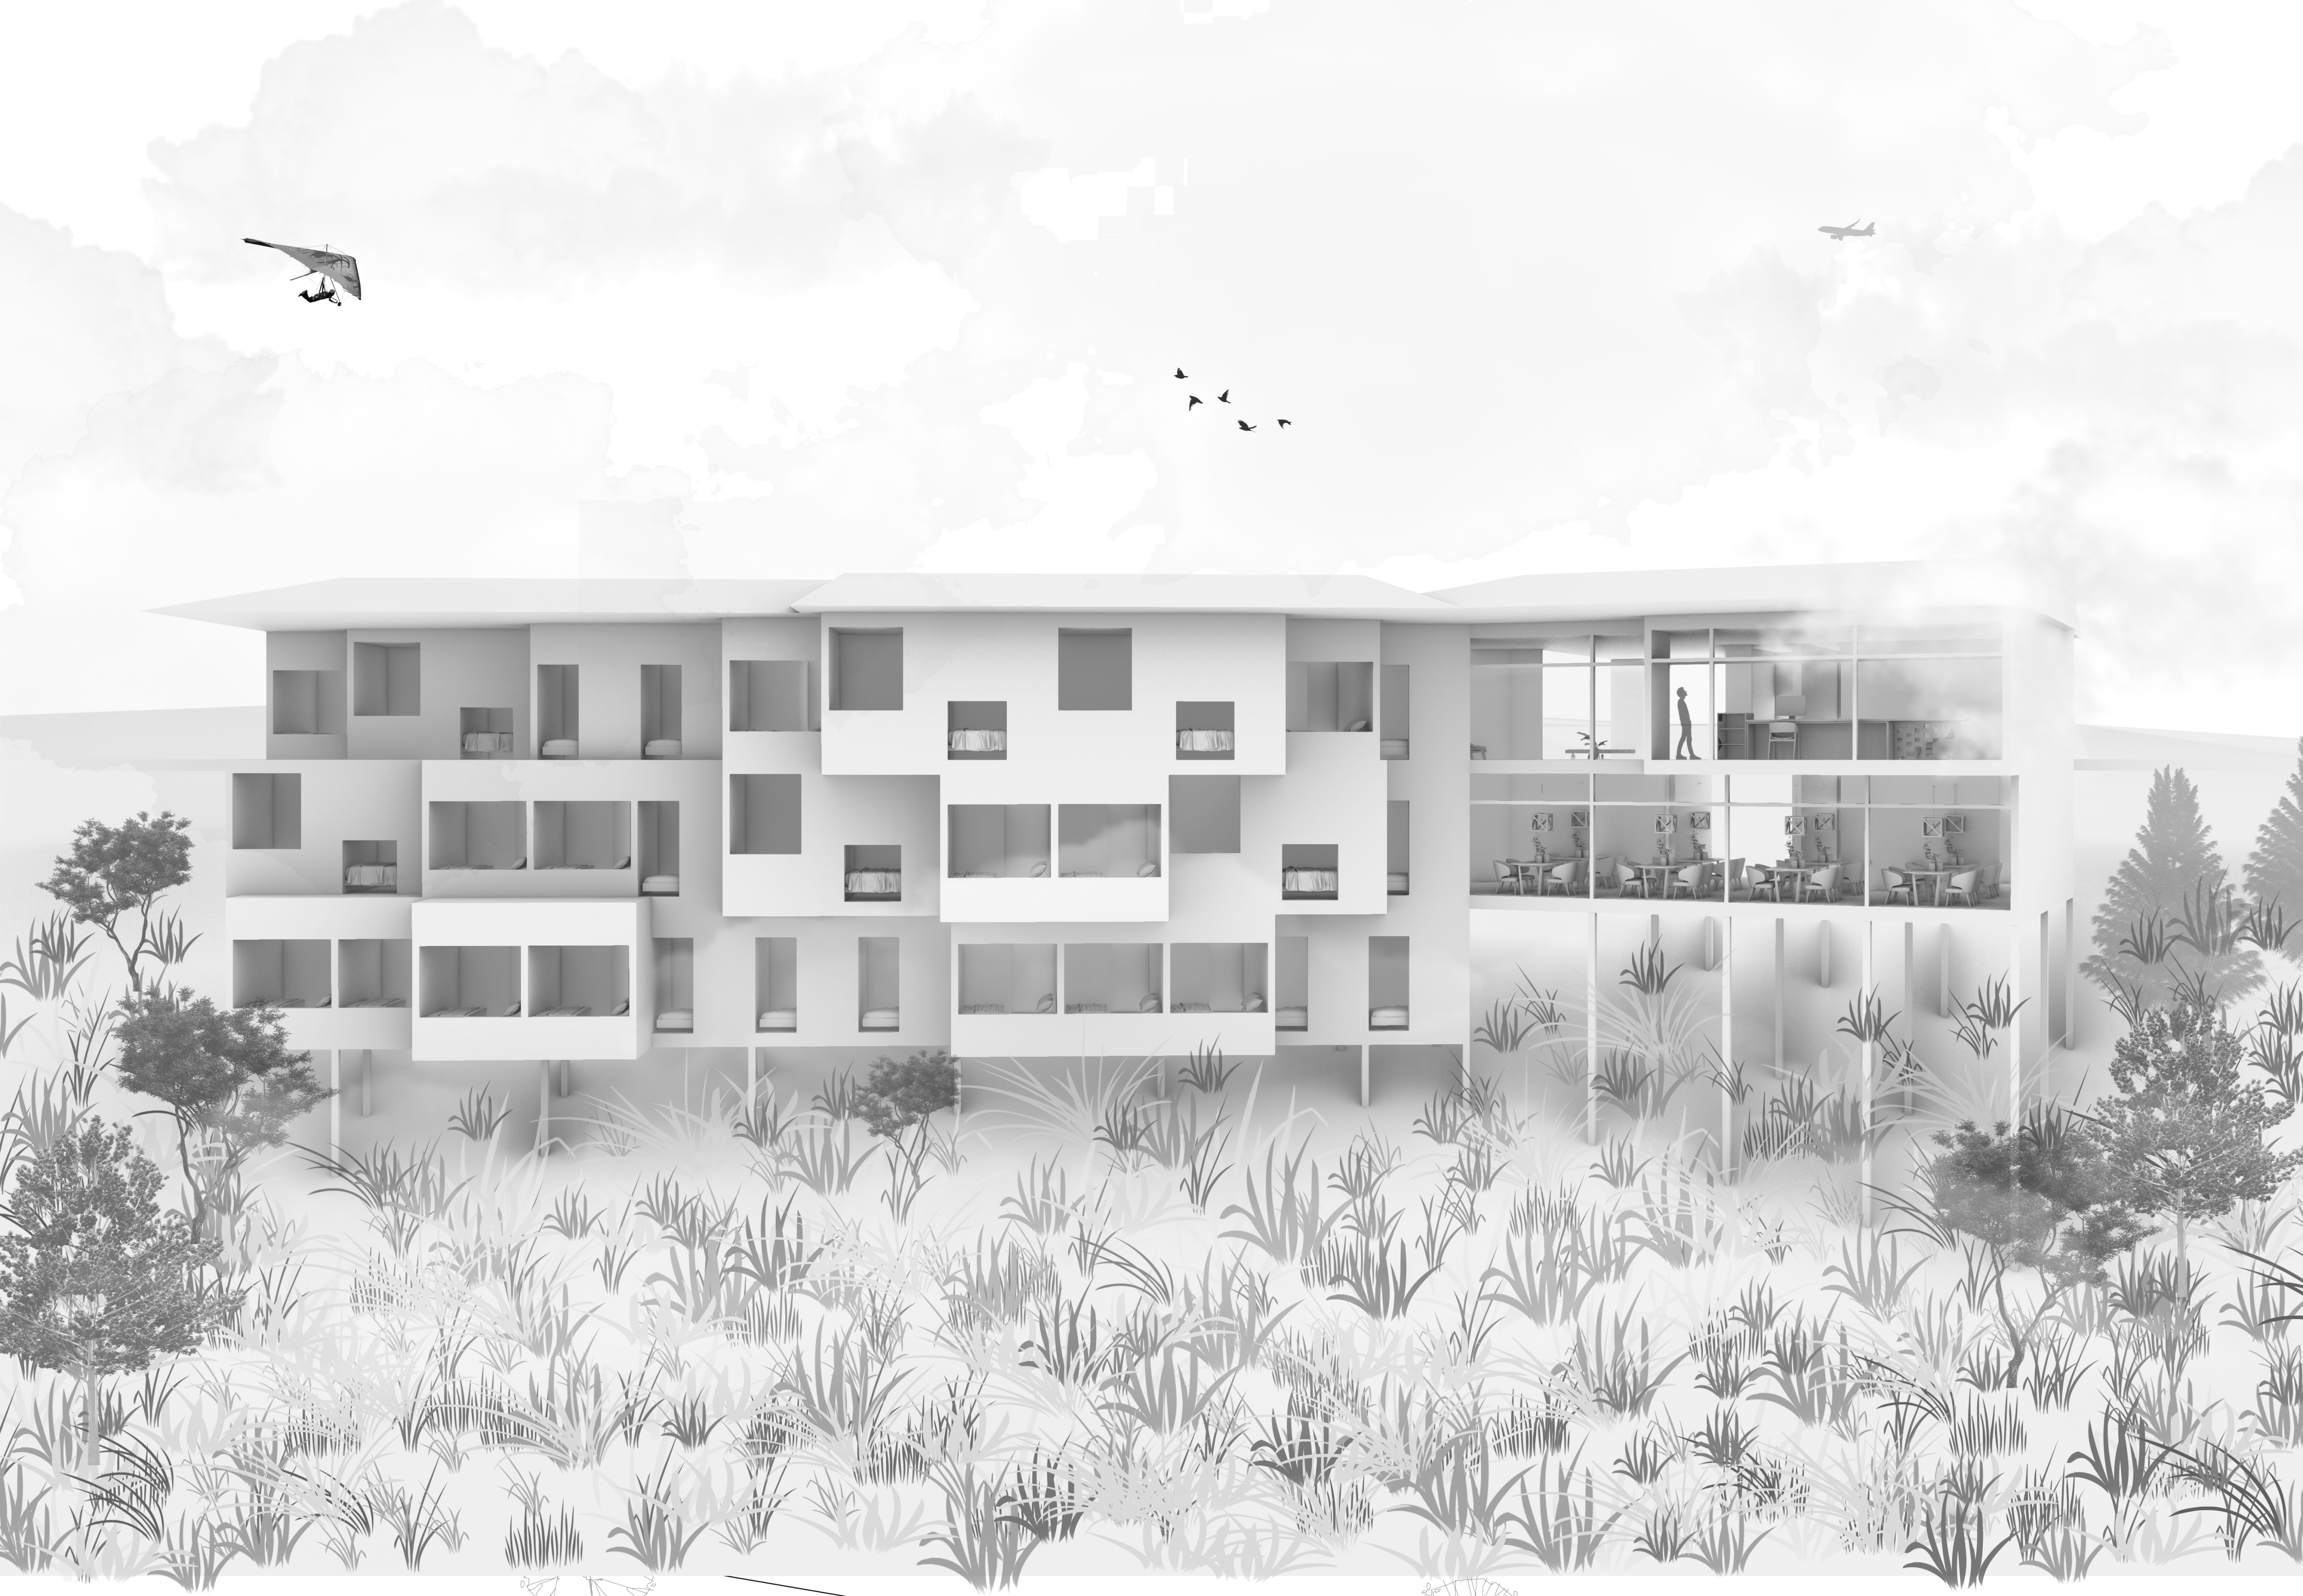

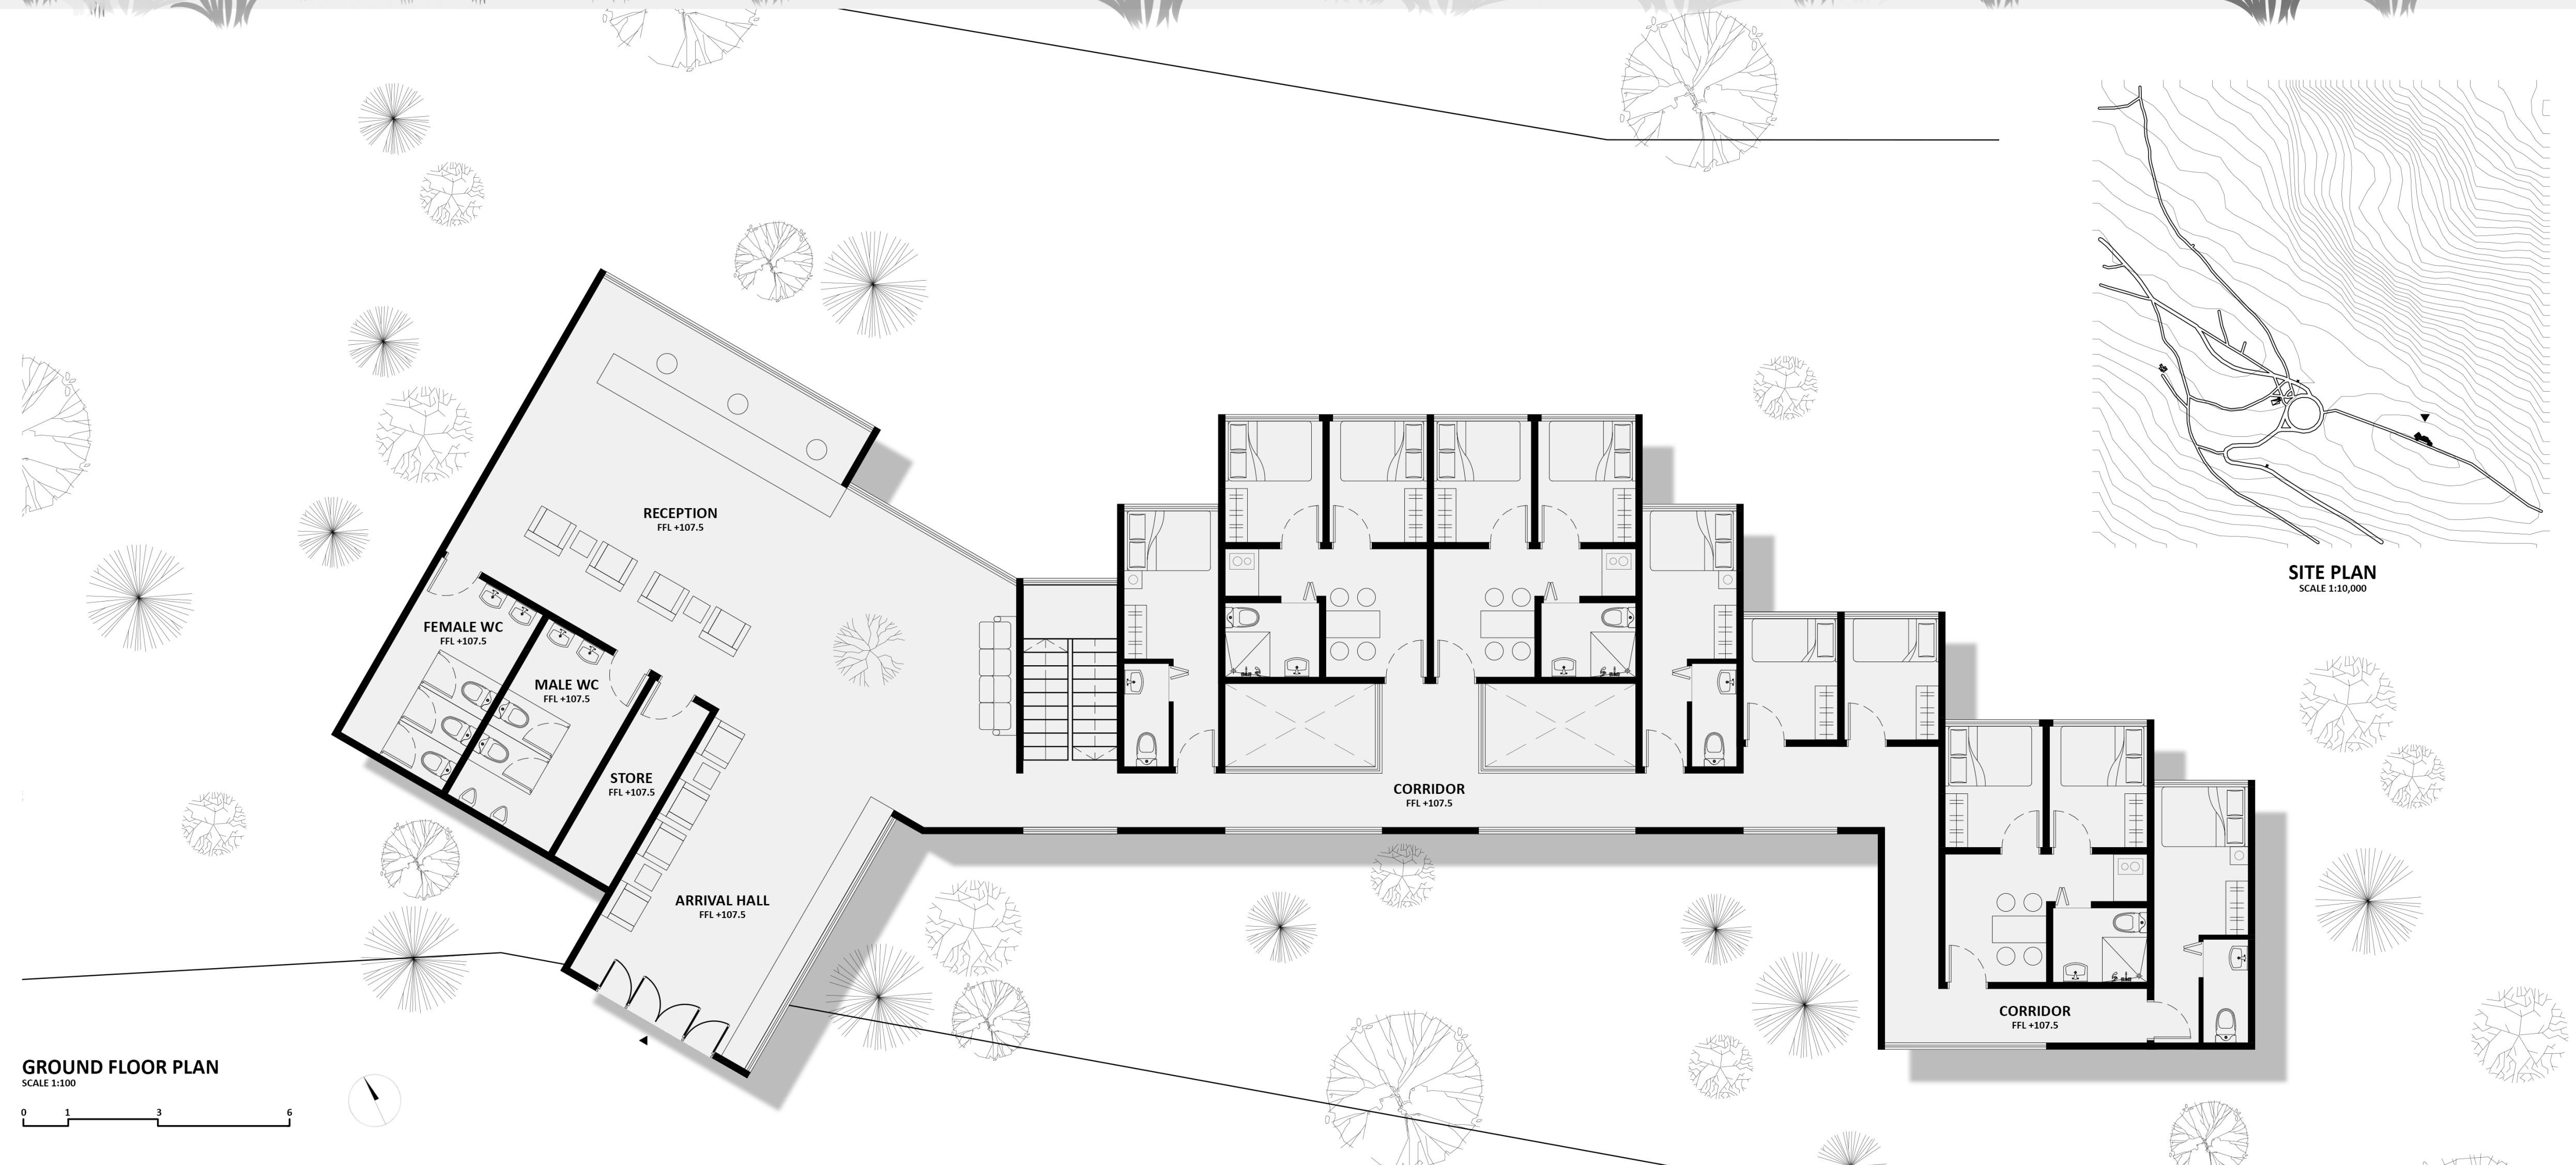
RECEPTION
FFL +107.5
FEMALE WC
FFL +107.5
MALE WC
FFL +107.5
STORE
FFL +107.5
ARRIVAL HALL
FFL +107.5
CORRIDOR
FFL +107.5
CORRIDOR
FFL +107.5
0
1
3
6

SITE PLAN
SCALE 1:10,000

GROUND FLOOR PLAN
SCALE 1:100

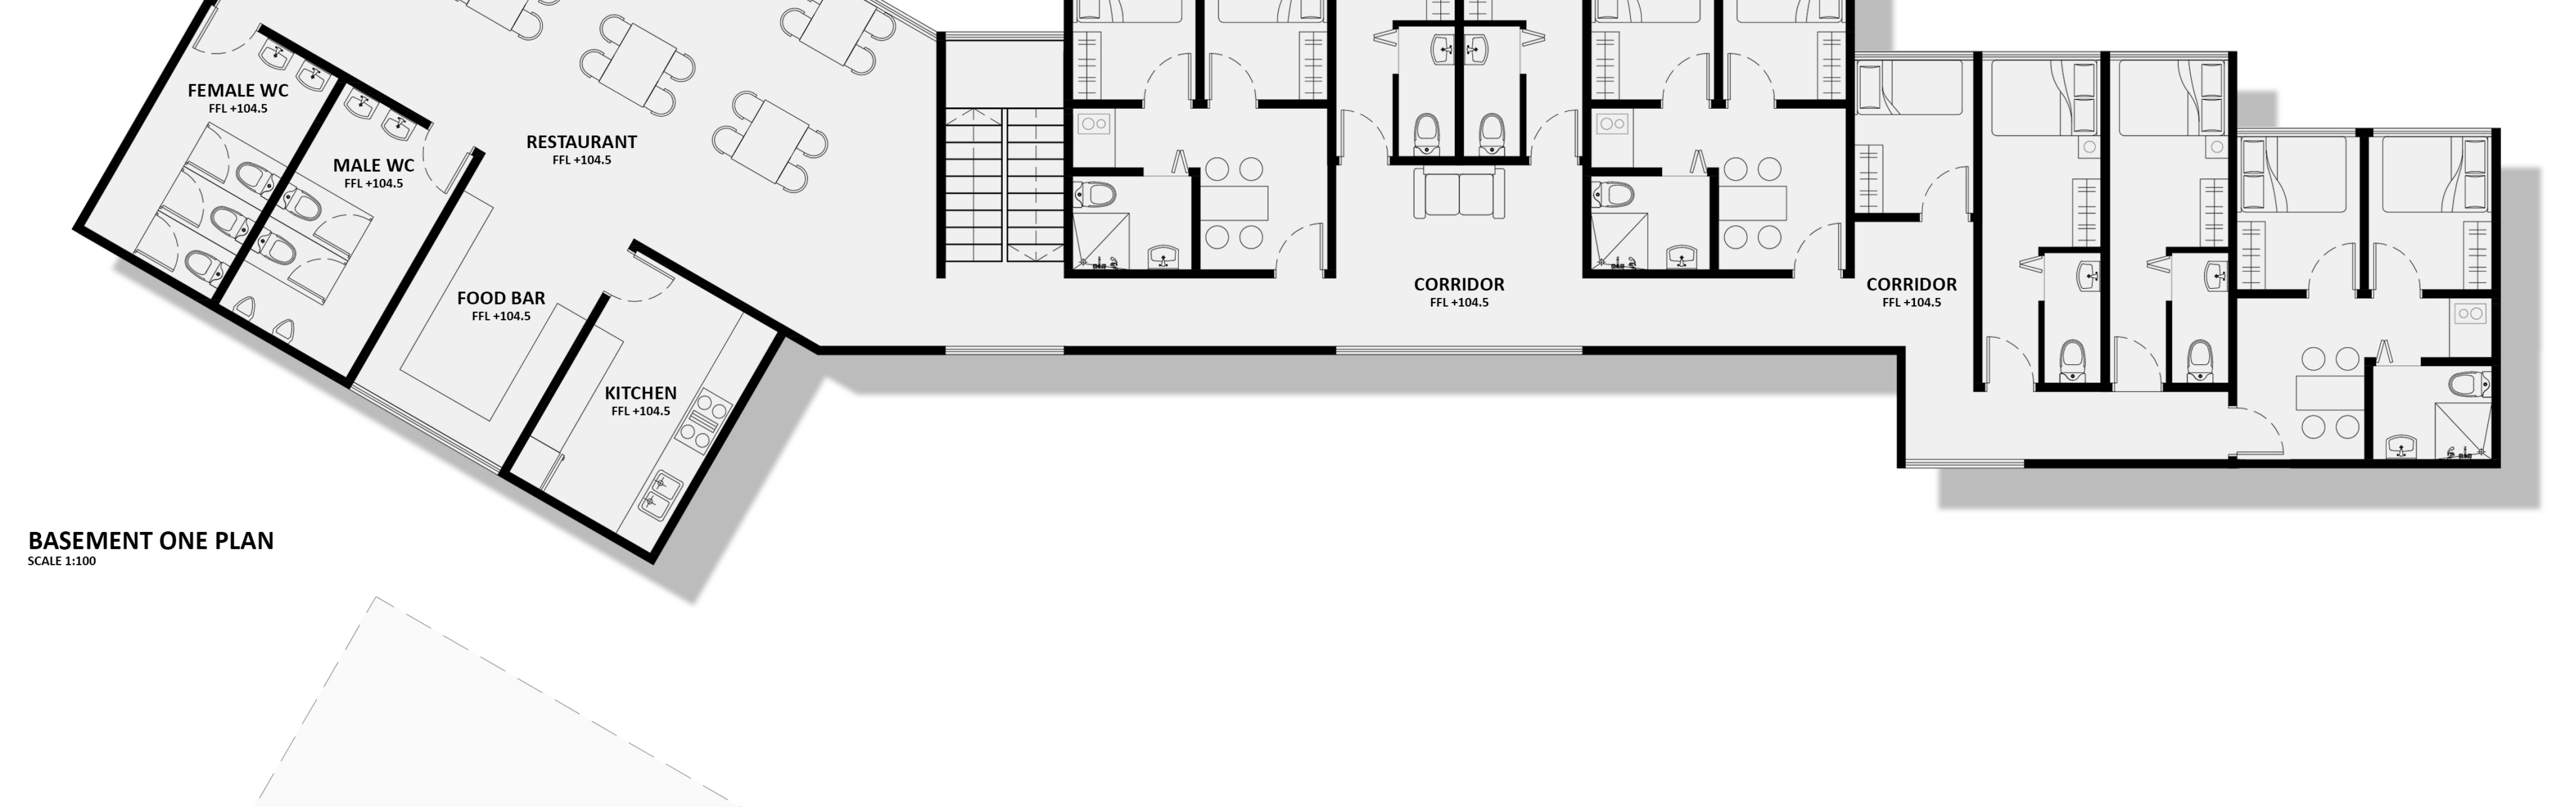
FEMALE WC
FFL +104.5
MALE WC
FFL +104.5
RESTAURANT
FFL +104.5
FOOD BAR
FFL +104.5
KITCHEN
FFL +104.5
CORRIDOR
FFL +104.5
CORRIDOR
FFL +104.5

BASEMENT ONE PLAN
SCALE 1:100

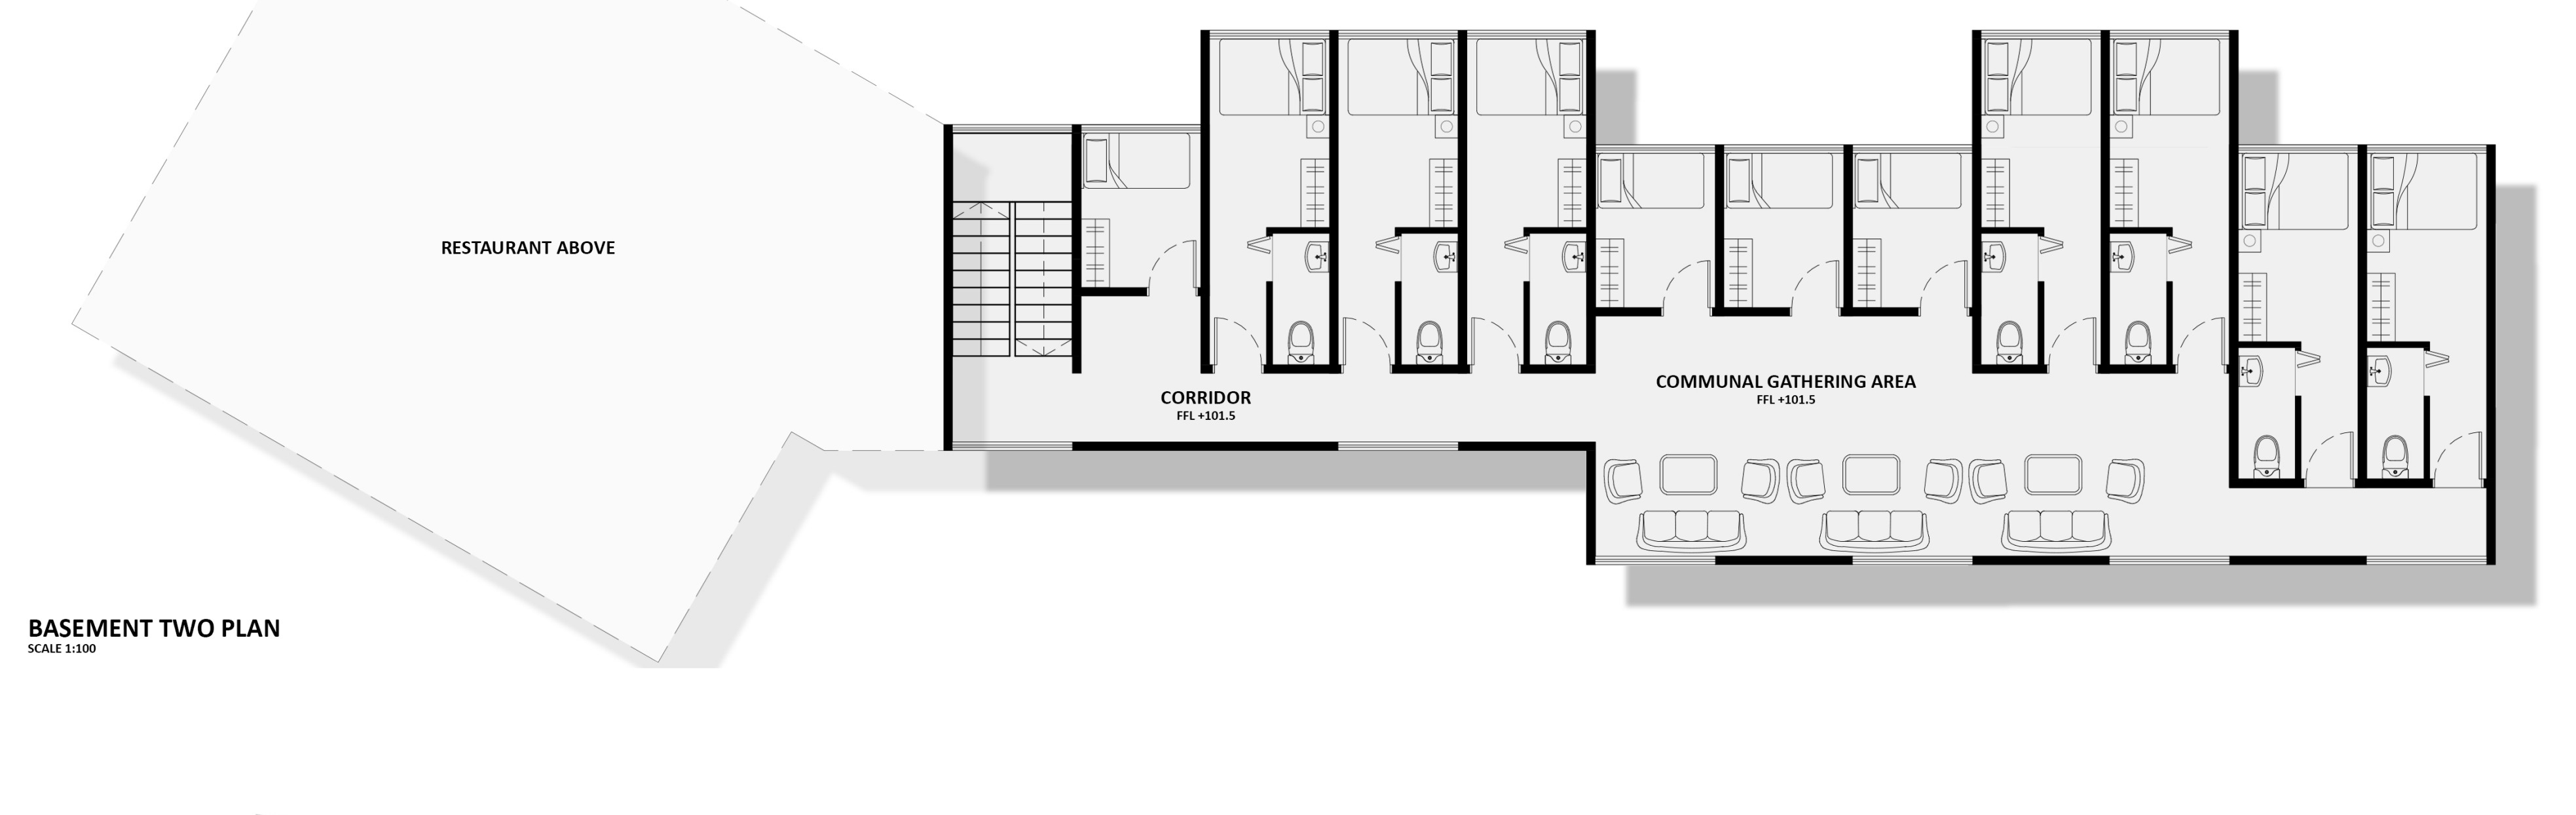
RESTAURANT ABOVE
CORRIDOR
FFL +101.5
COMMUNAL GATHERING AREA
FFL +101.5

BASEMENT TWO PLAN
SCALE 1:100

AVAILABLE UNT TYPES
SCALE 1:100

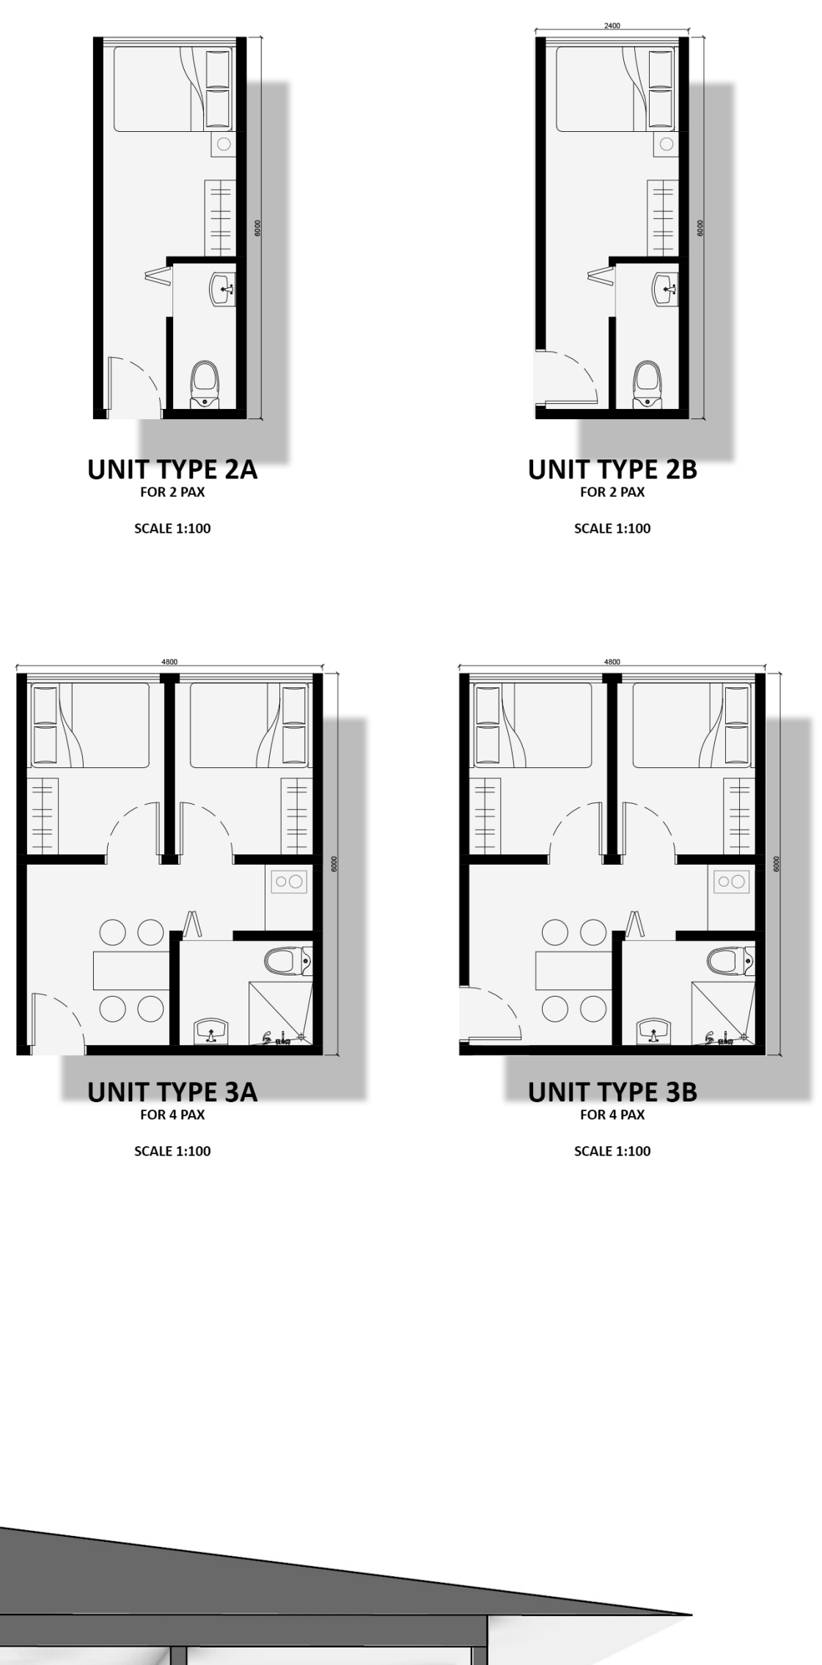
2400
3000
6000
4800

UNIT TYPE 1A
FOR 1 PAX
SCALE 1:100

UNIT TYPE 1B
FOR 1 PAX
SCALE 1:100

UNIT TYPE 2A
FOR 2 PAX
SCALE 1:100

UNIT TYPE 2B
FOR 2 PAX
SCALE 1:100

UNIT TYPE 3A
FOR 4 PAX
SCALE 1:100

UNIT TYPE 3B
FOR 4 PAX
SCALE 1:100

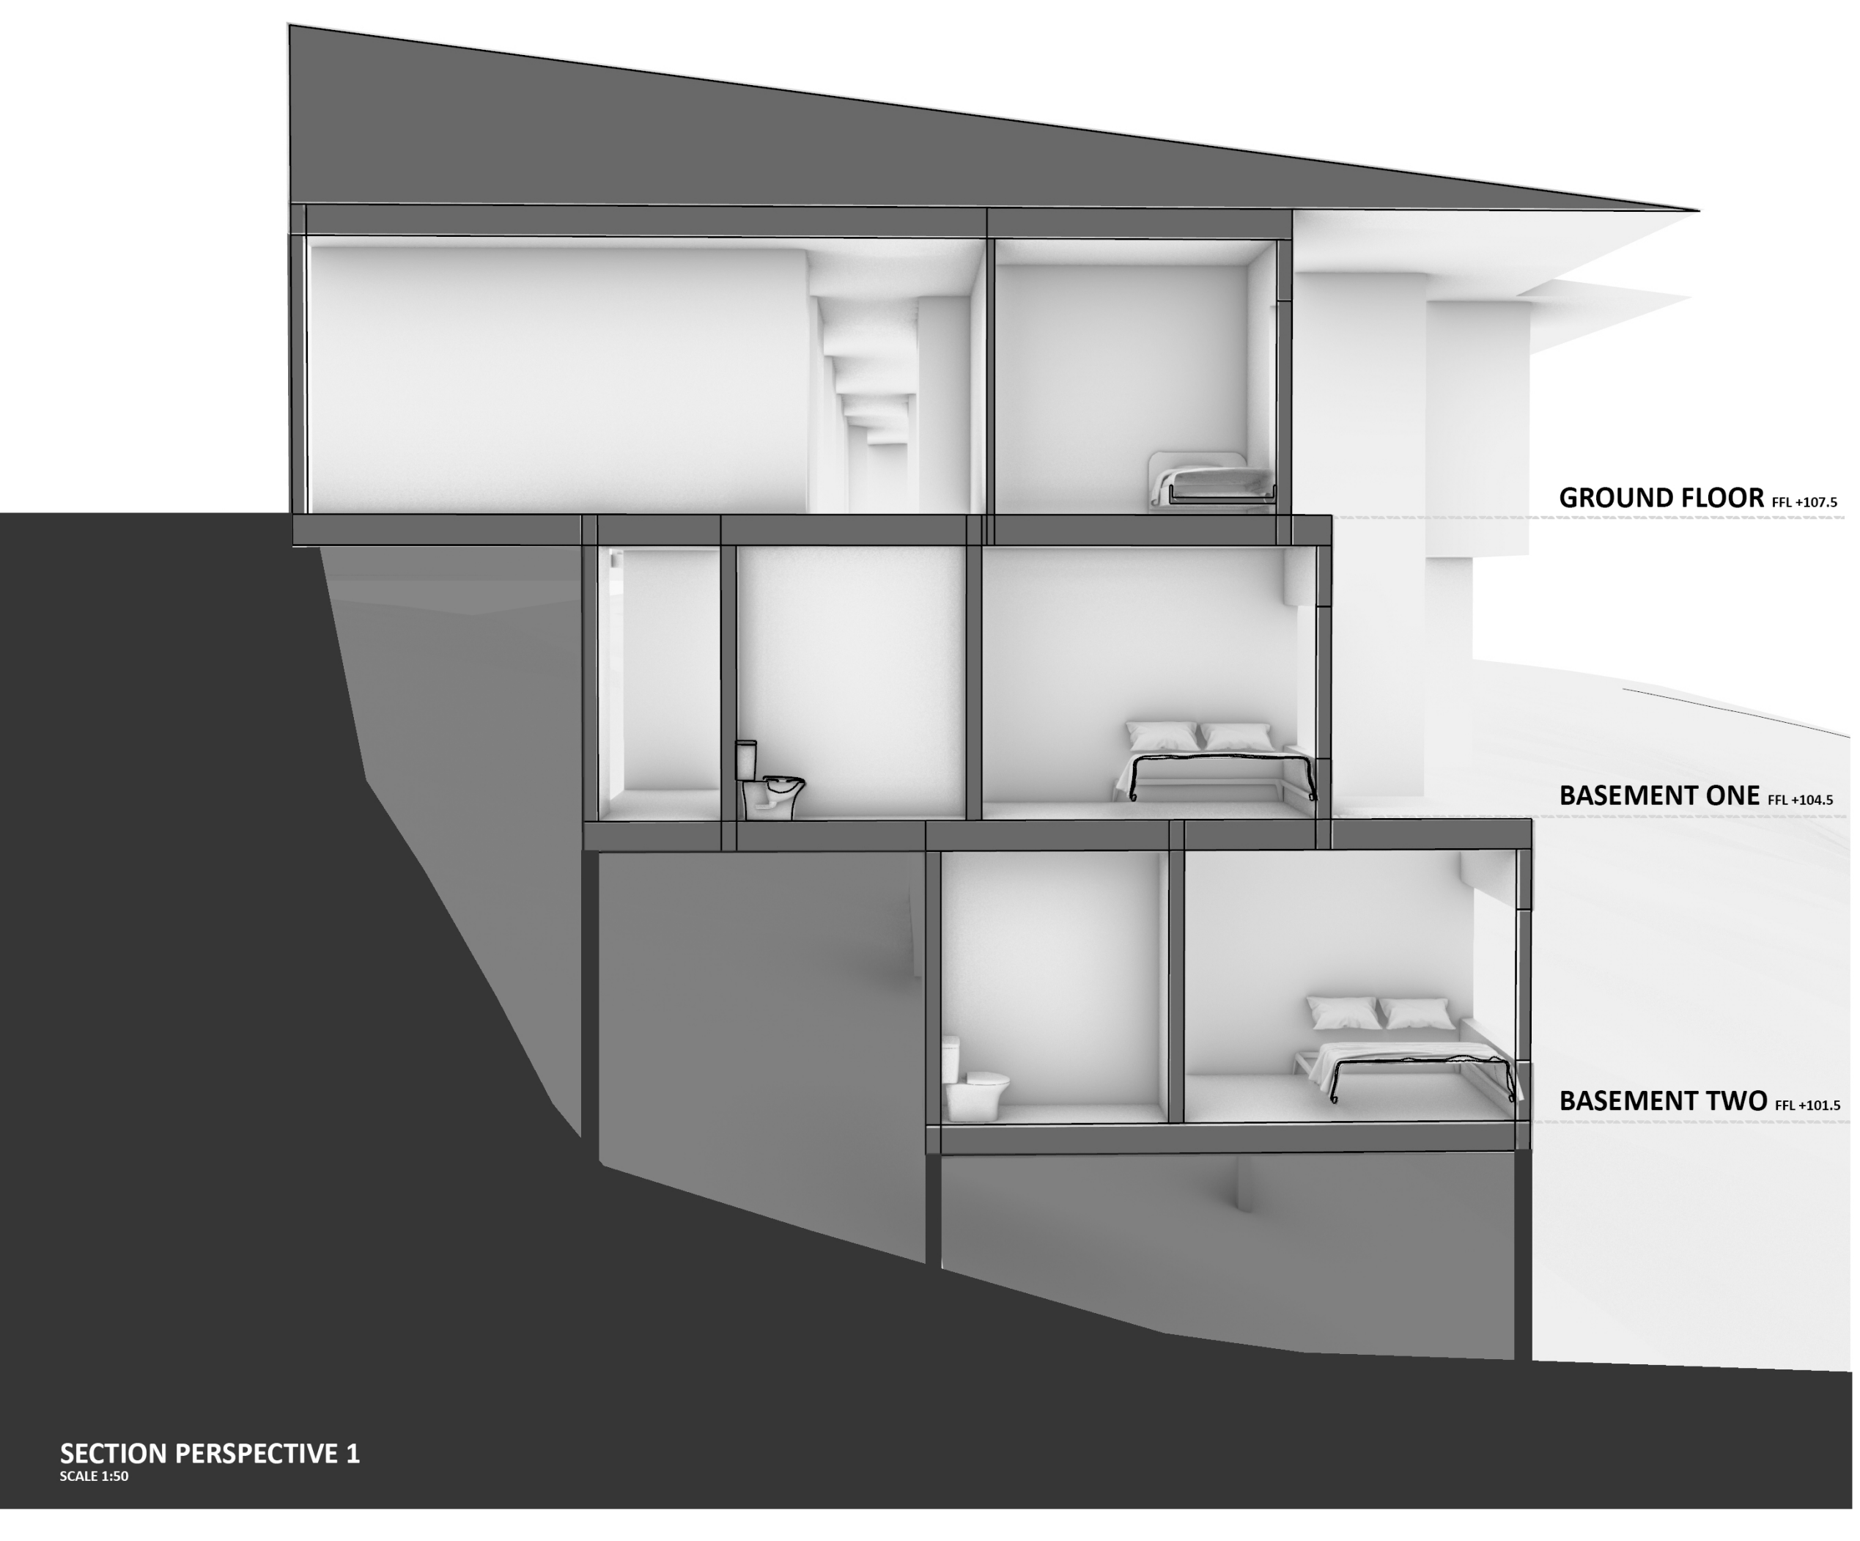
GROUND FLOOR FFL +107.5
BASEMENT ONE FFL +104.5
BASEMENT TWO FFL +101.5

SECTION PERSPECTIVE 1
SCALE 1:50

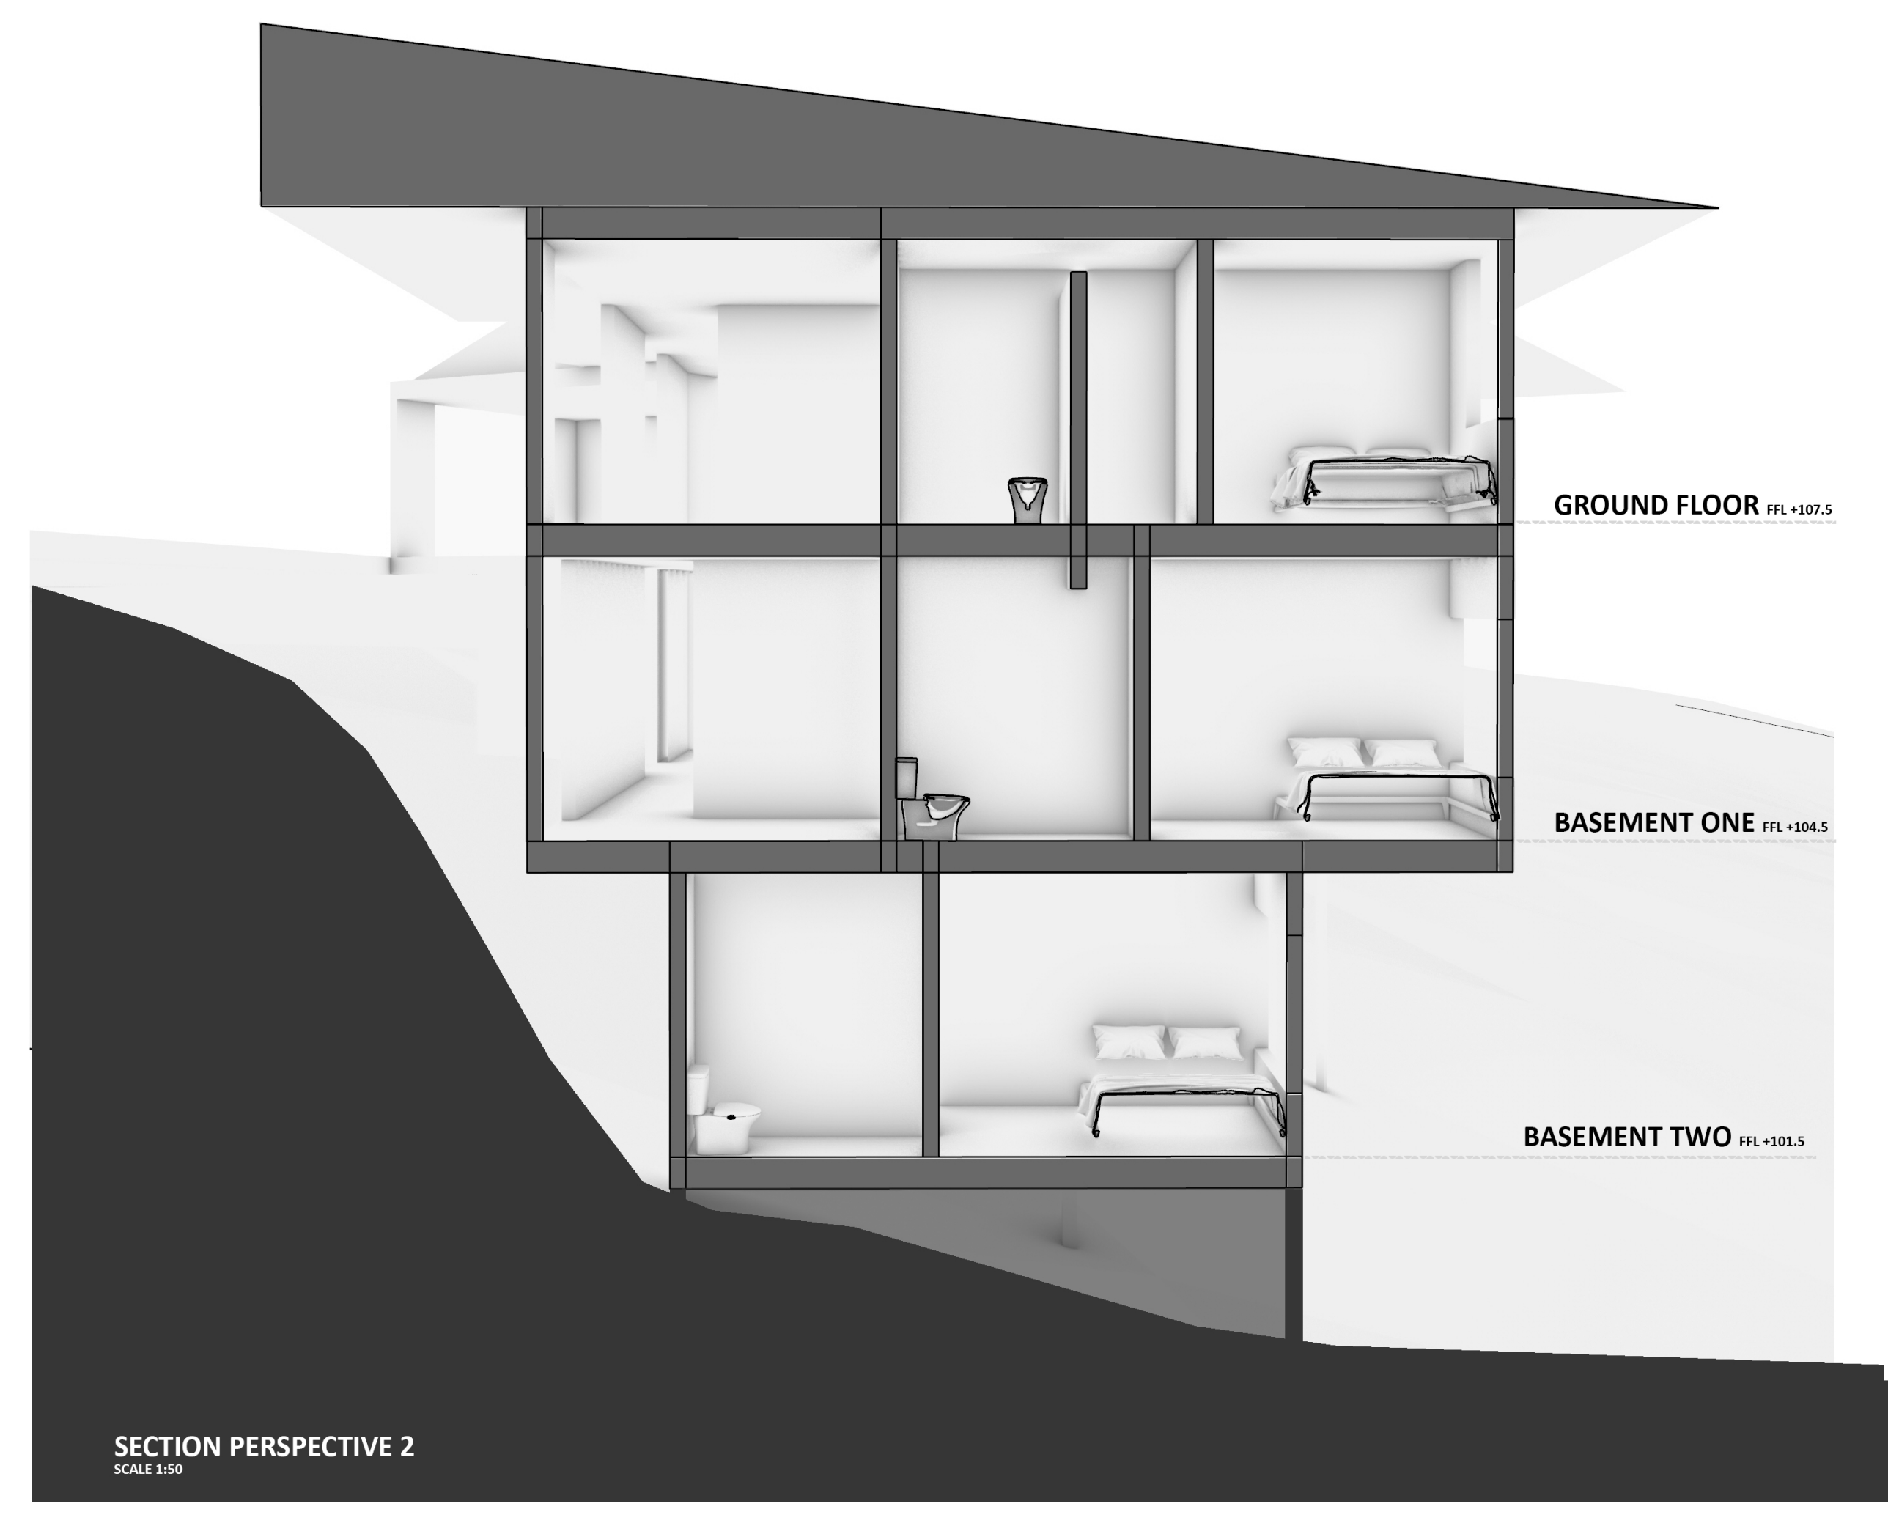
GROUND FLOOR FFL +107.5
BASEMENT ONE FFL +104.5
BASEMENT TWO FFL +101.5

SECTION PERSPECTIVE 2
SCALE 1:50

COMMUNAL HUB // STACKABLE, USABLE, LIVABLE
ADRESA: 1380 M.N.M. / KRKONOŠE

atelier
kordovský
vrbata

Ū
N II

555AT1
WS22/23

XIE LIANG (XAVIER)
SEAH