



CONNECTIONS AND PROMENADES
INTERVENTIONS IN LIBČICE NAD VLTAVOU




THE CEMETERY, A SENSORY GARDEN

MORE THAN
A CEMETERY

The concept of the cemetery revitalization is to have vegetation that engages the five senses and that is alternating through the seasons so that it turns into a place to enjoy all year long. Another goal is to add new functions to the cemetery: a new columbarium, public spaces that offer many opportunities to play, socialize, sit and linger.


MASTER PLAN

1:1000

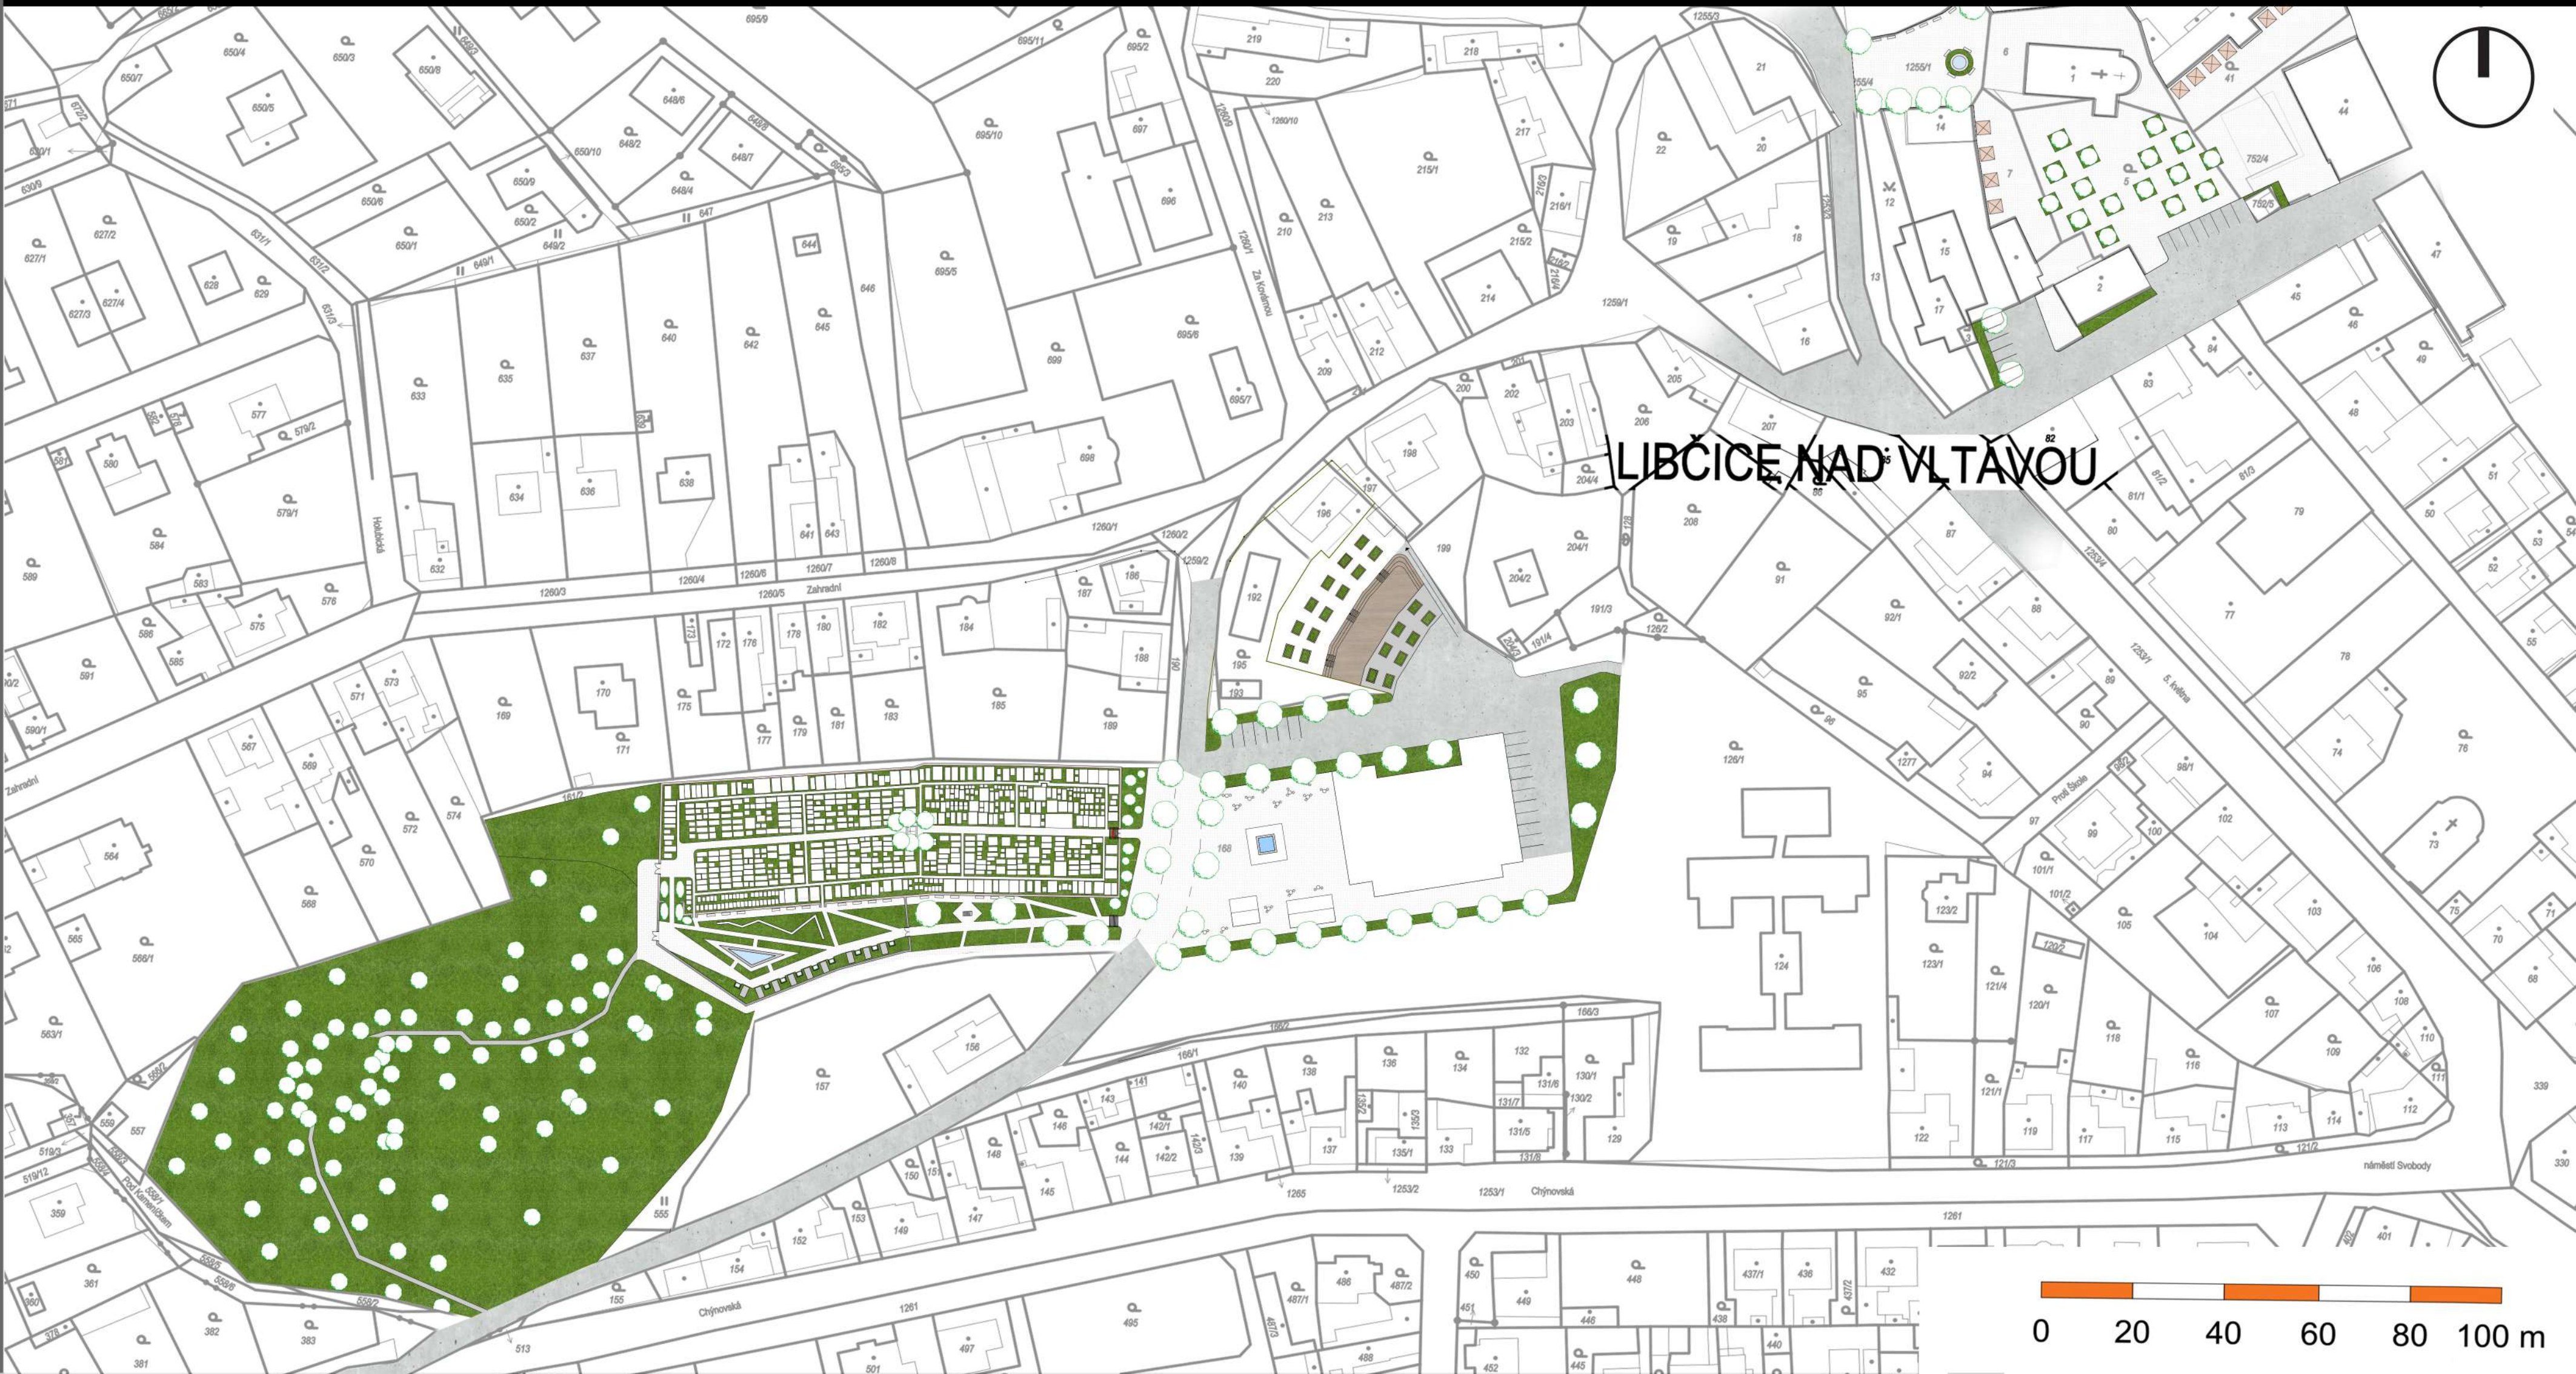

VEGETATION PLAN

1:200

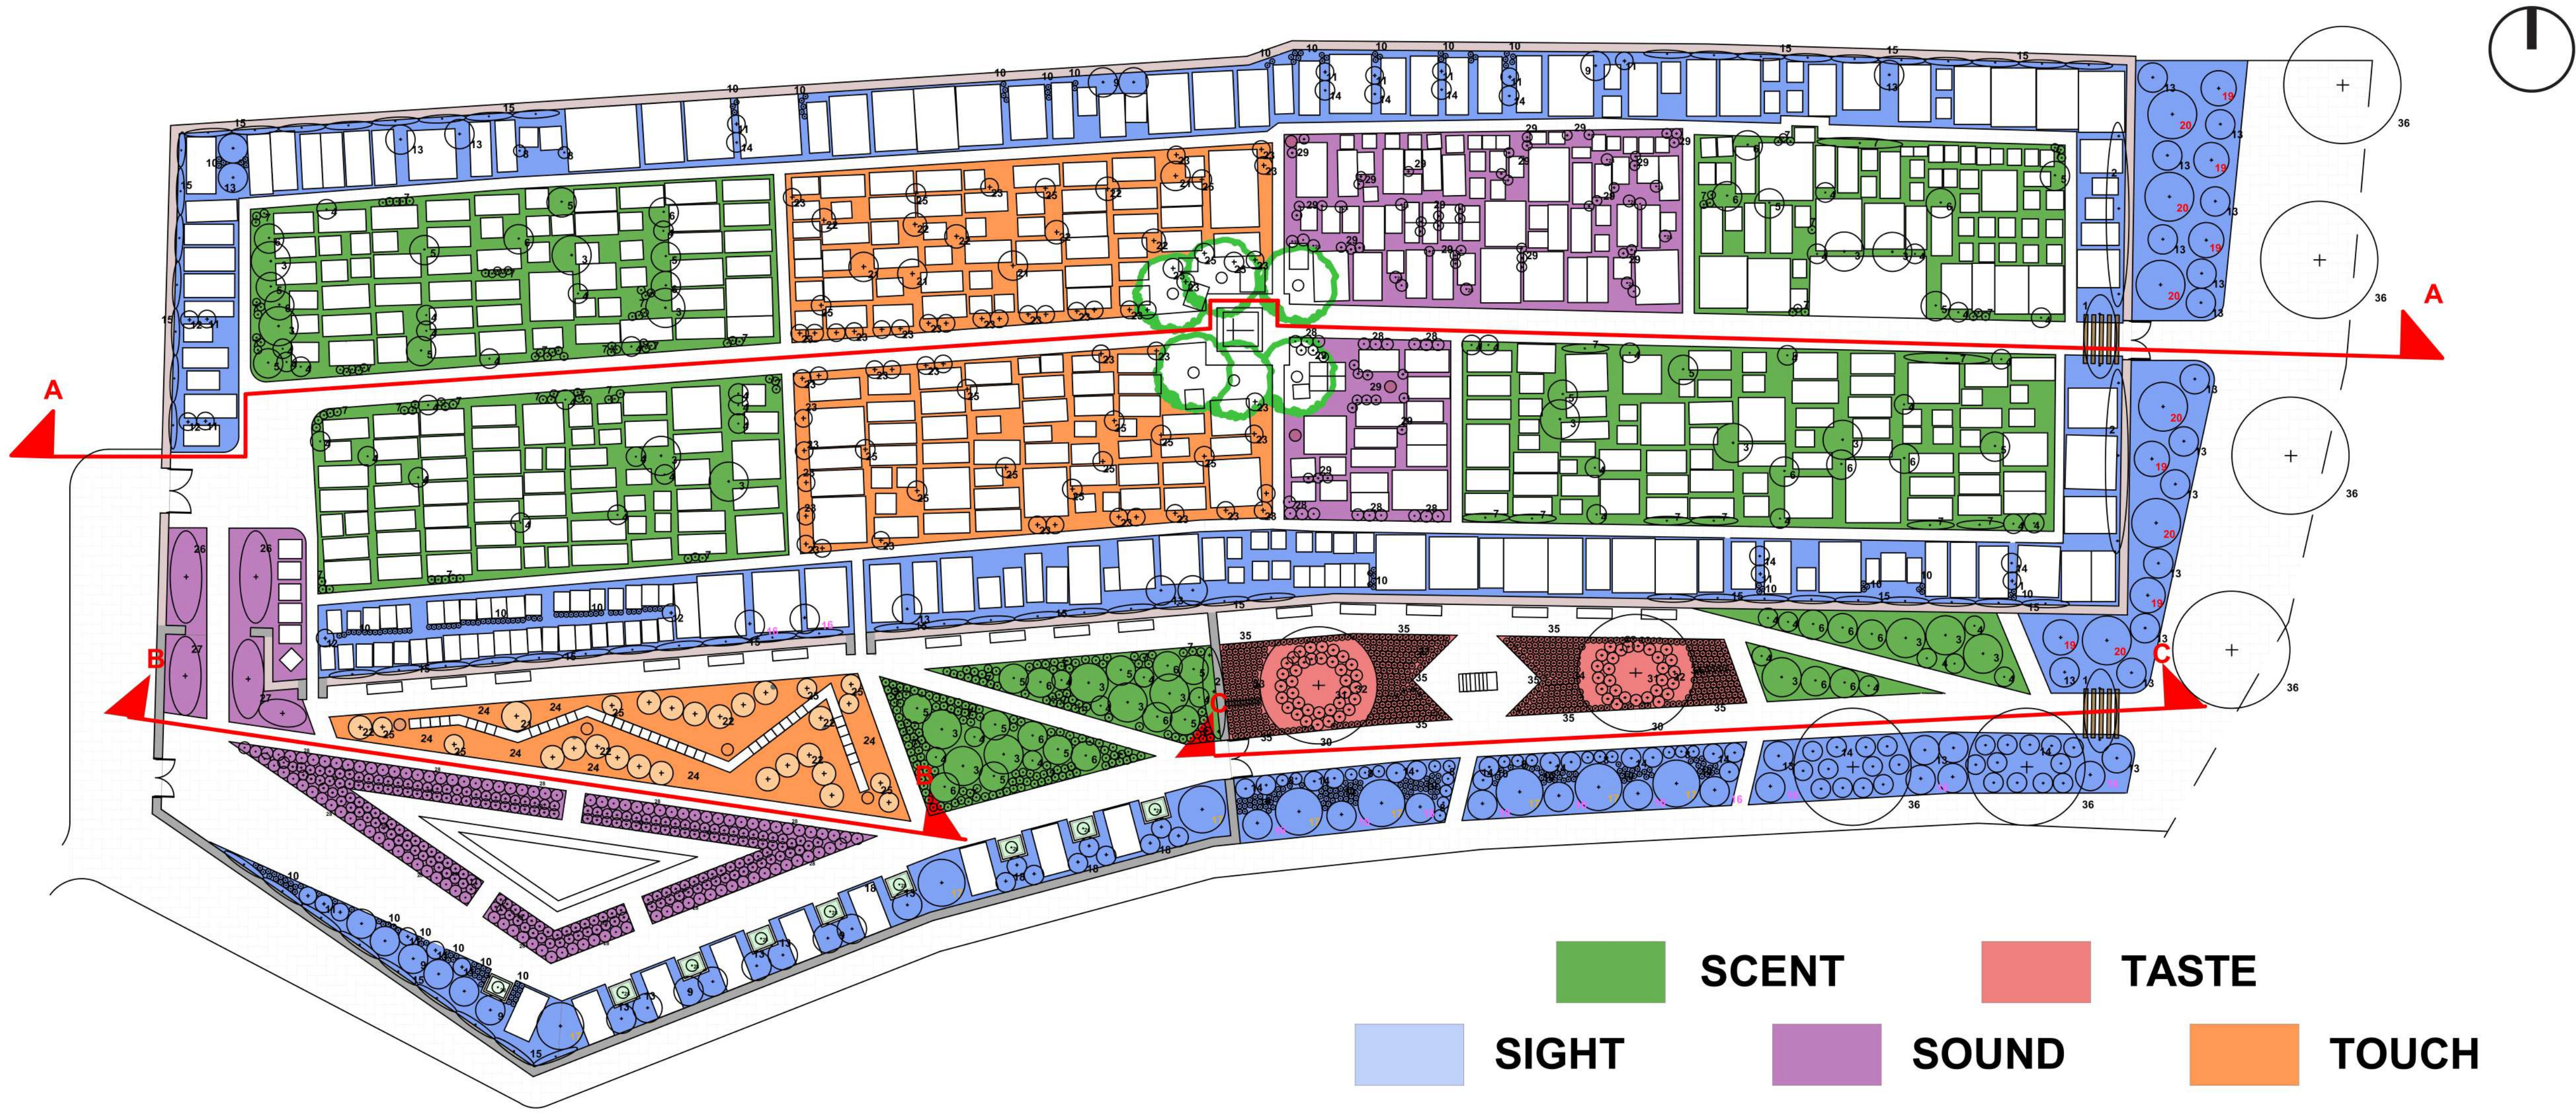

PLANTS AND MATERIALS

SCENT



SIGHT



13. Mahonia aquifolium Blackfoot




19. Acer palmatum Shishigashira




TOUCH



SOUND

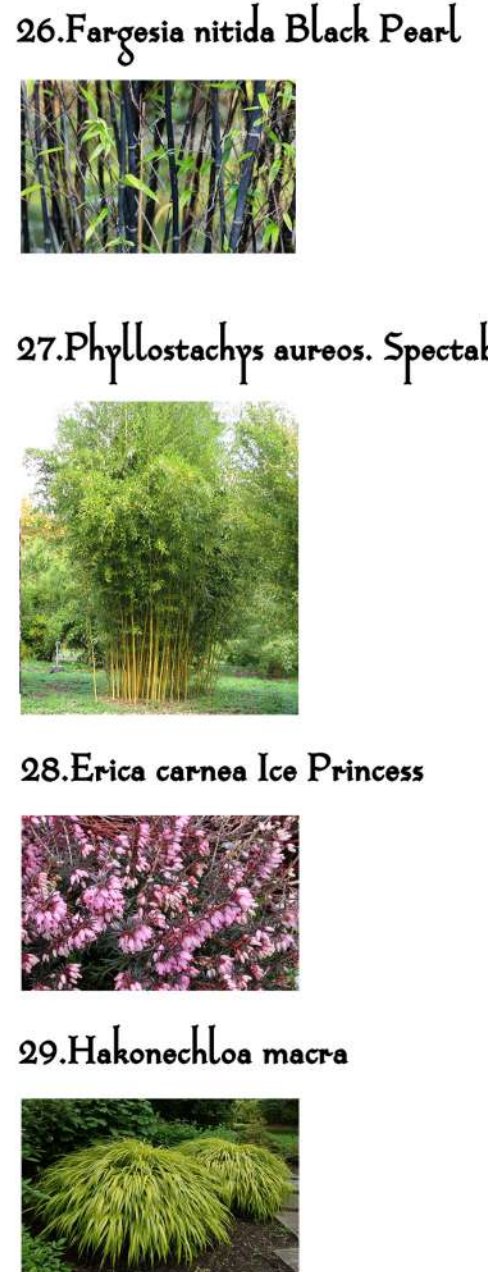

TASTE

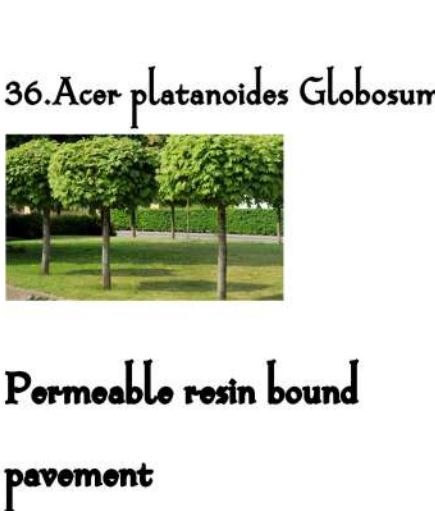

ATELIER REHWALDT

Libčice nad Vltavou, revitalization of the cemetery, hill, and squares

KAWTAR HAUDI
LA PROGRAM AT4 ZS 2023 _ 2024