


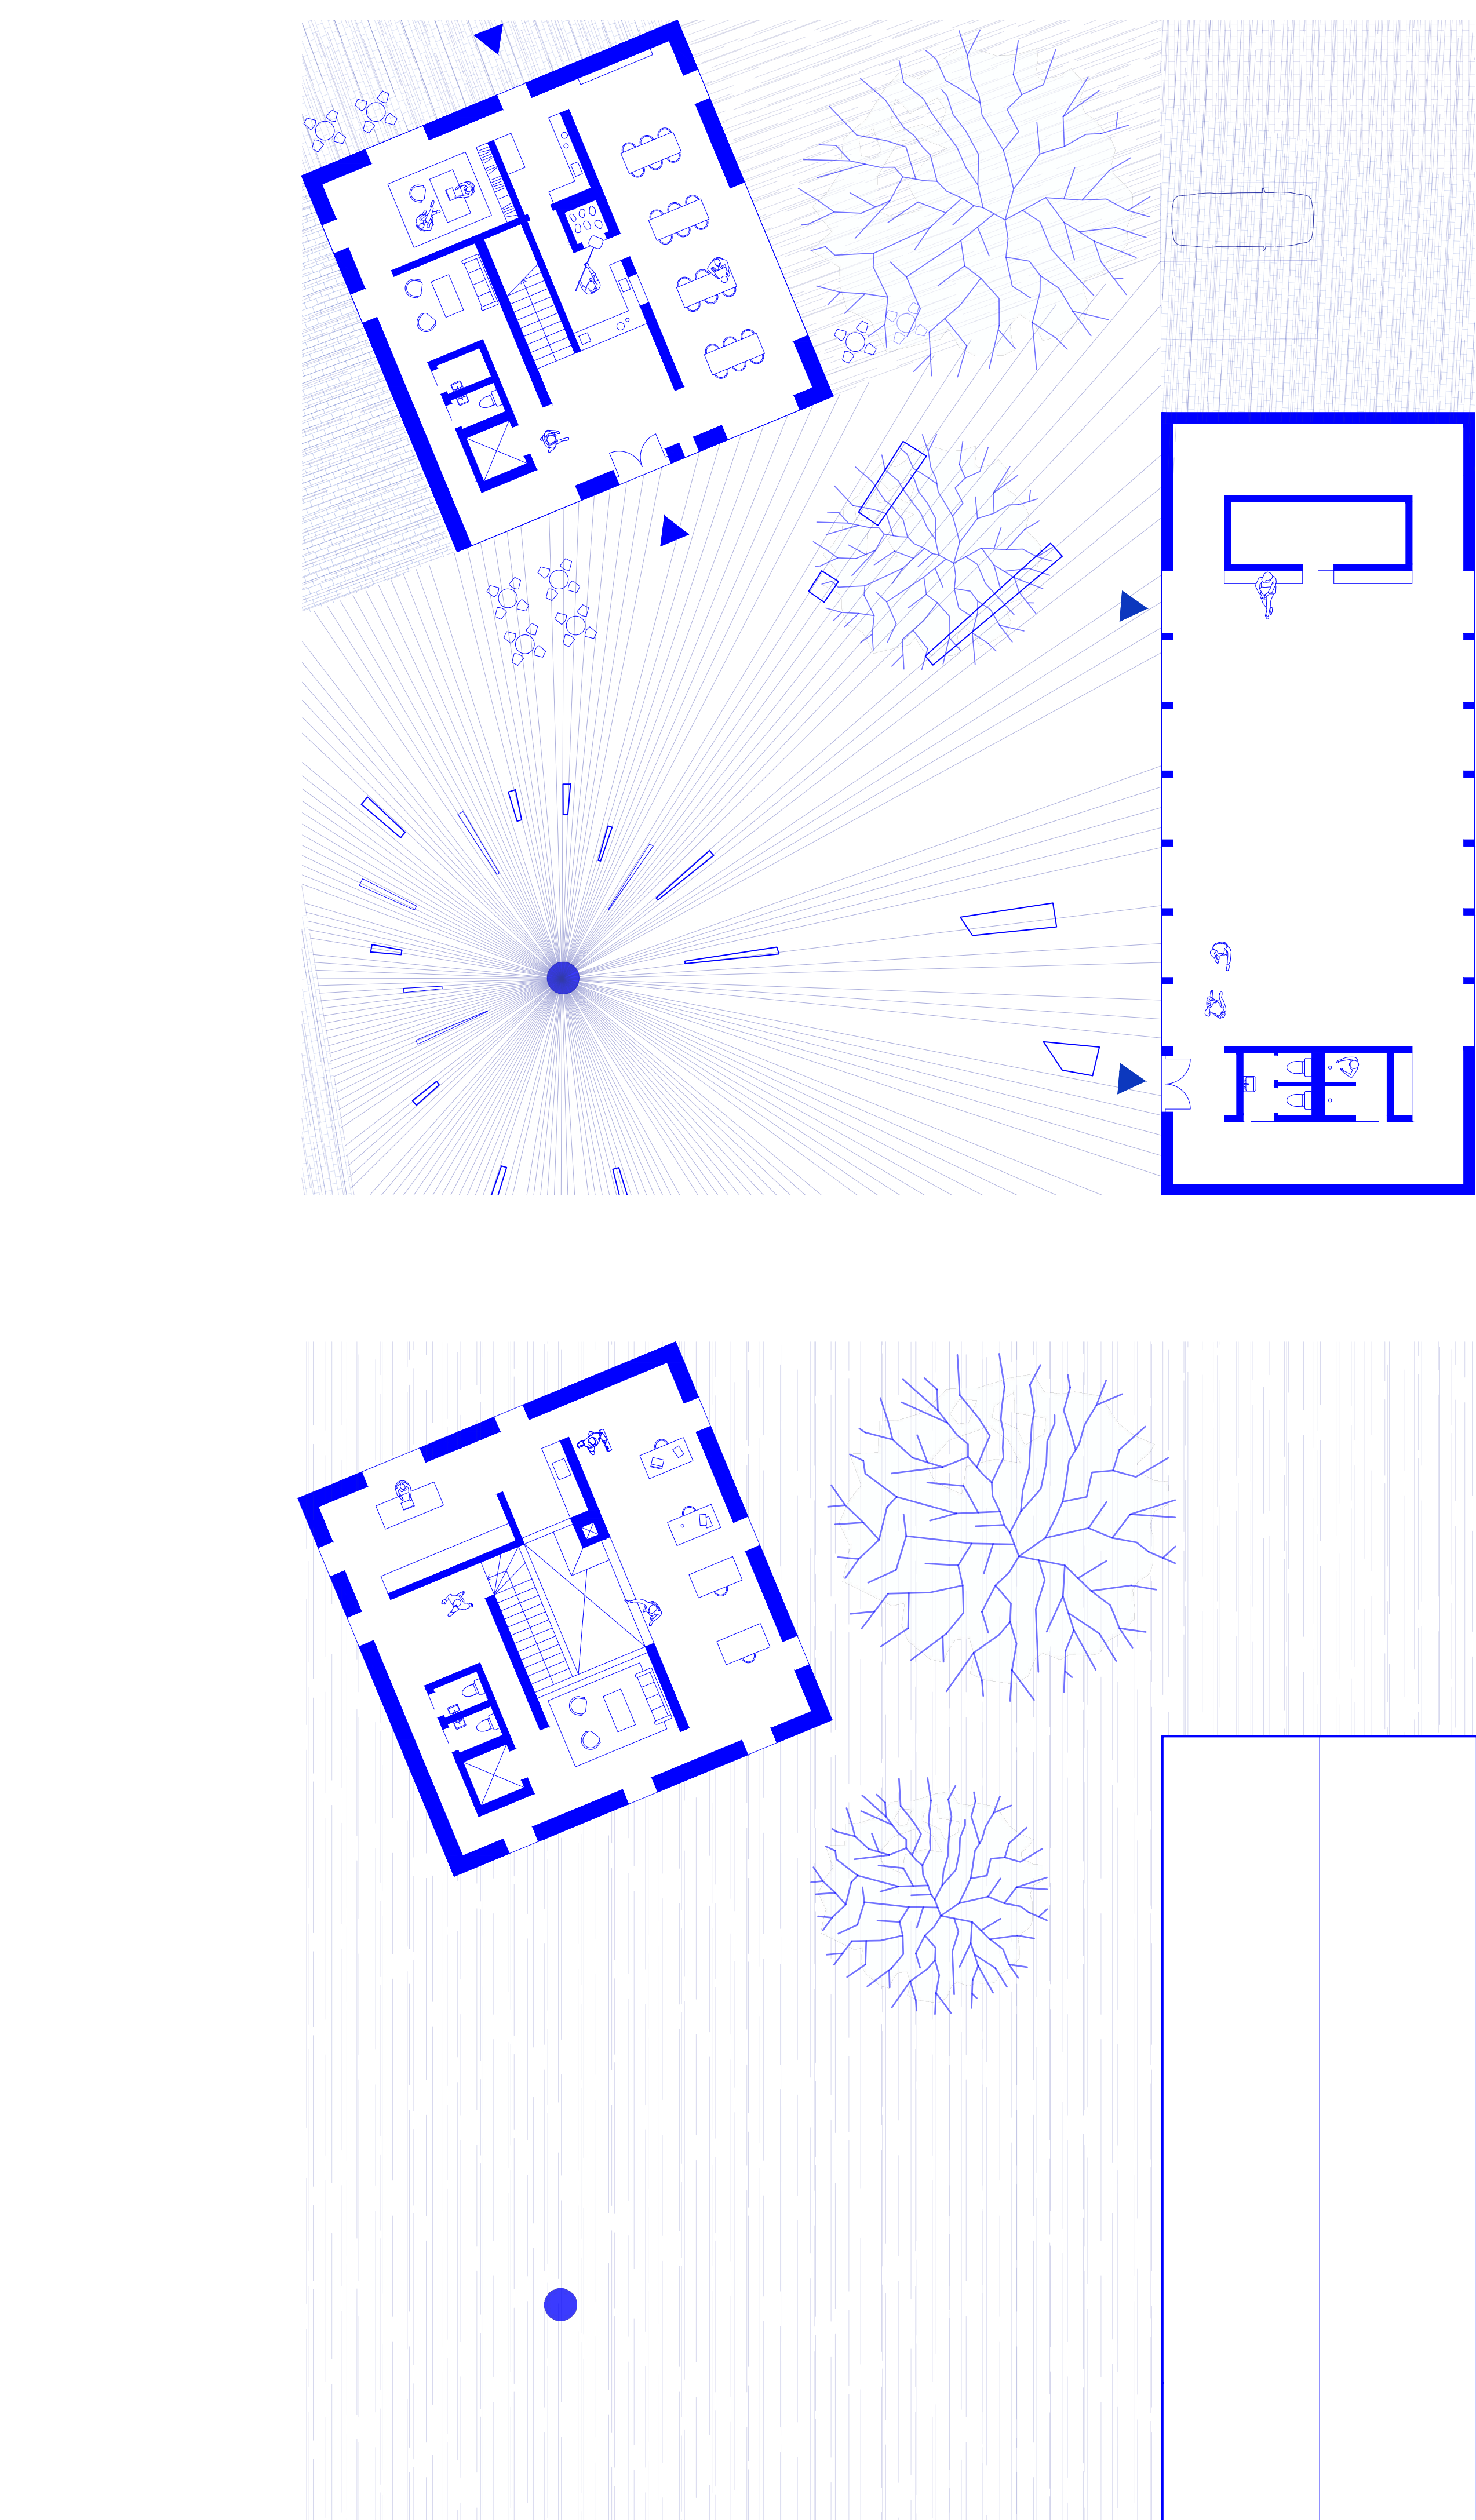


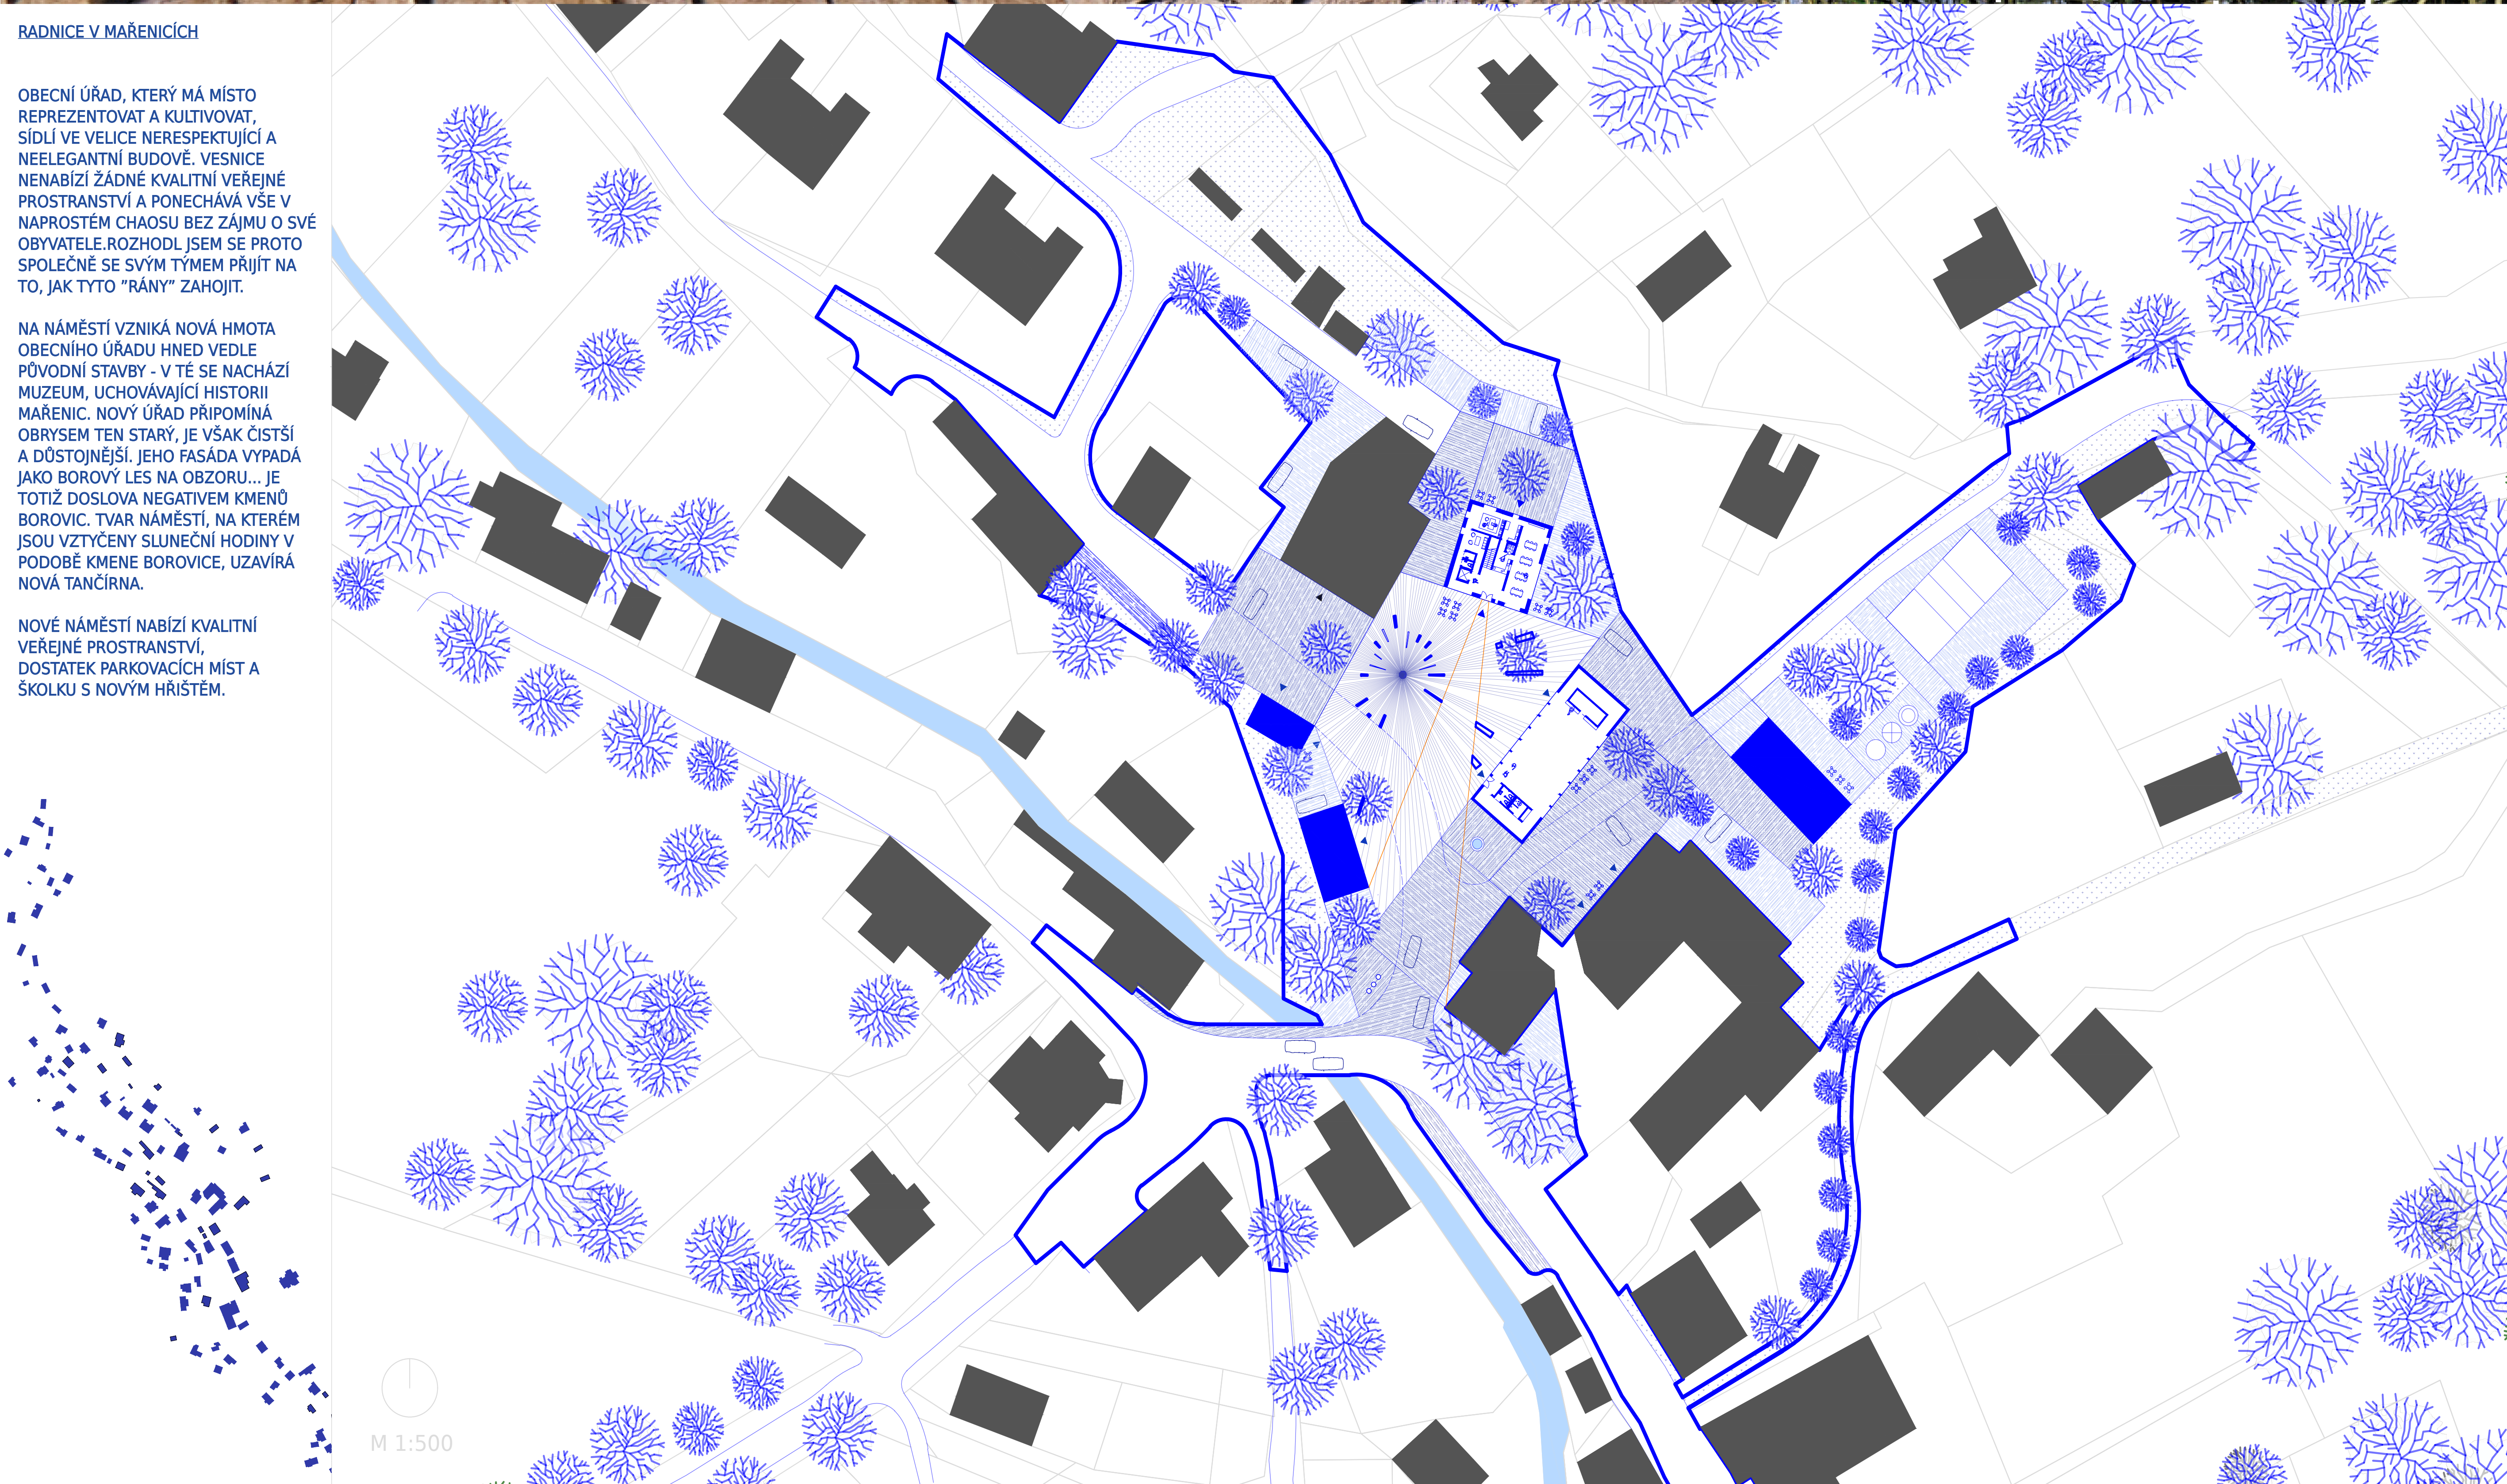

TANČÍRNA 1:200

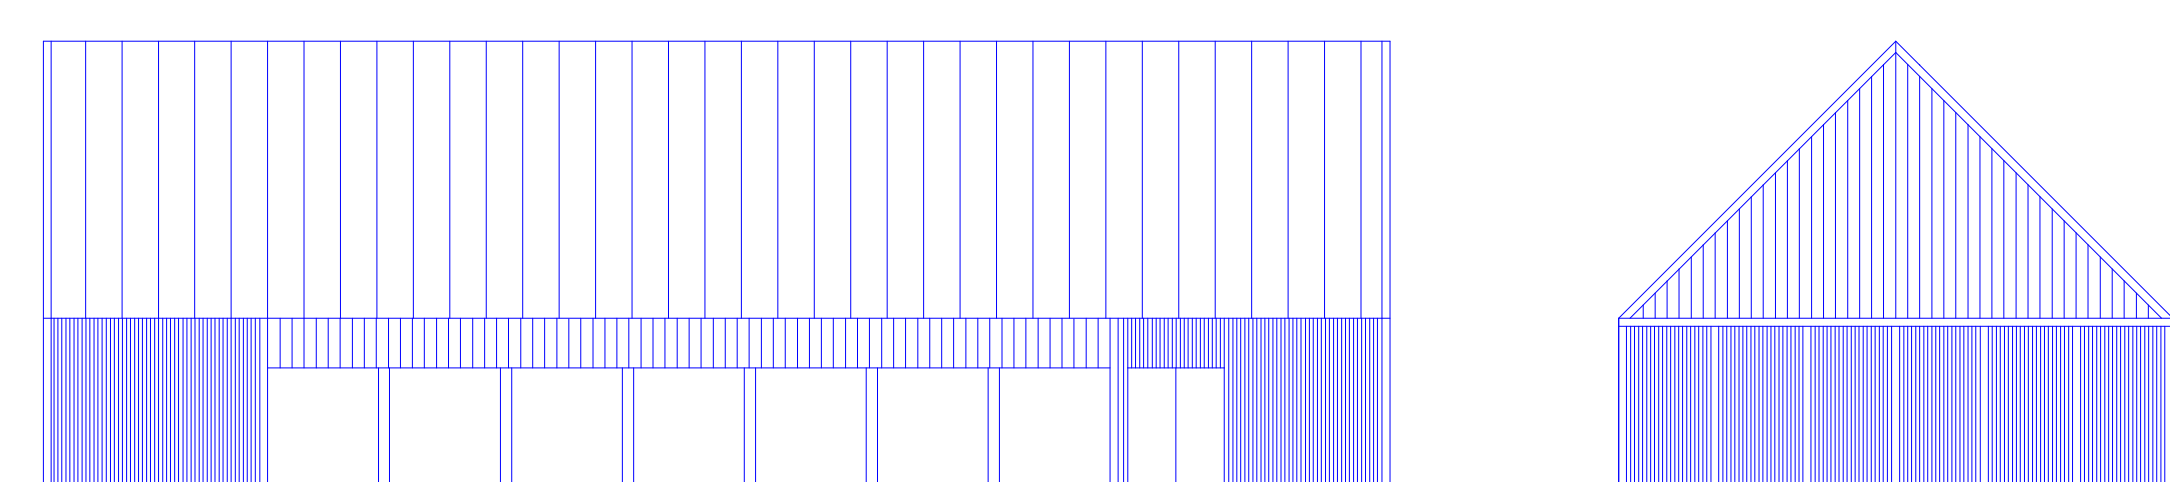

ÚŘAD 1:200

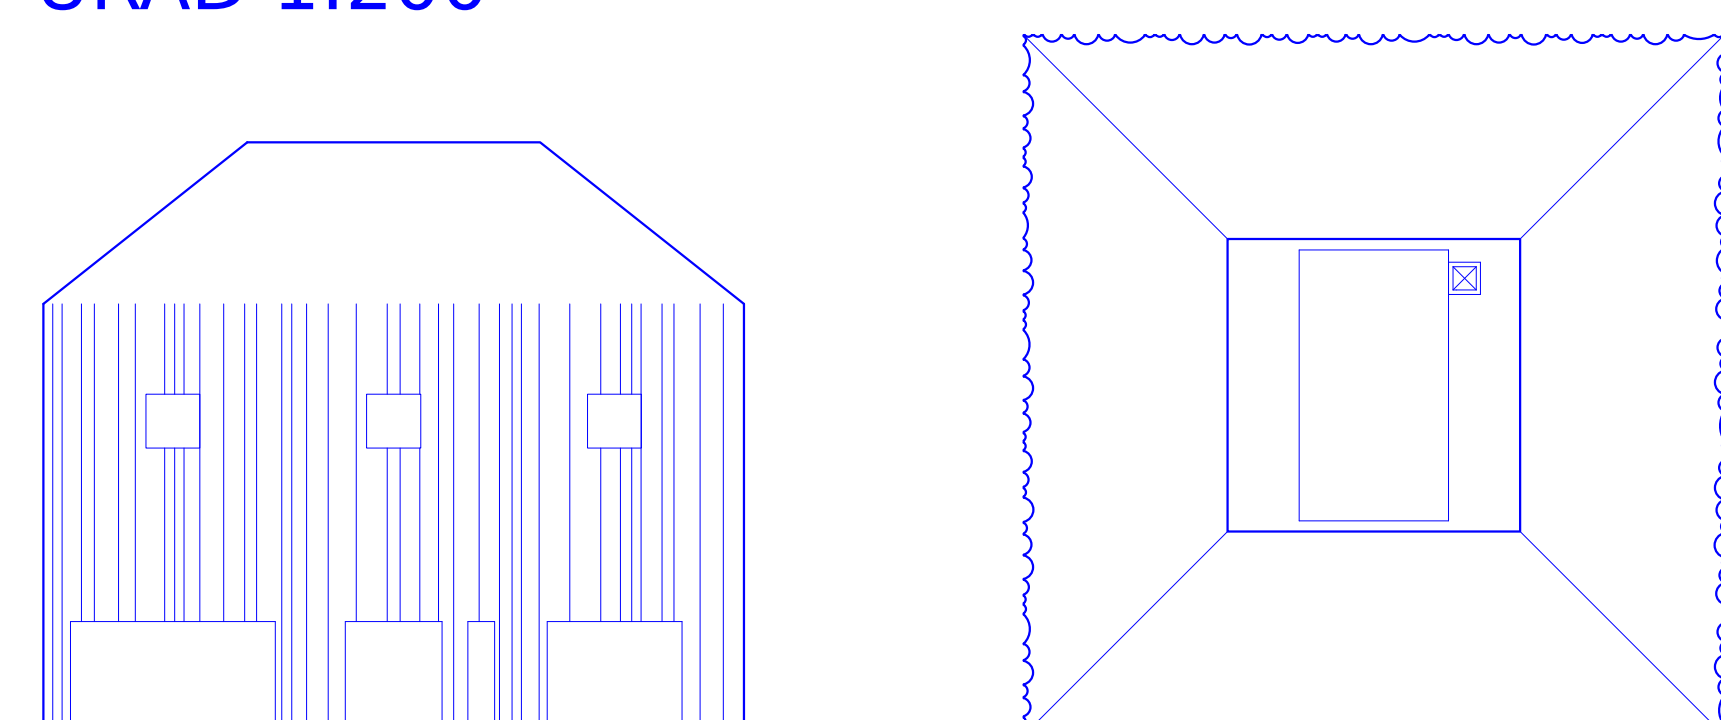

ŘEZY 1:200

